
Week:

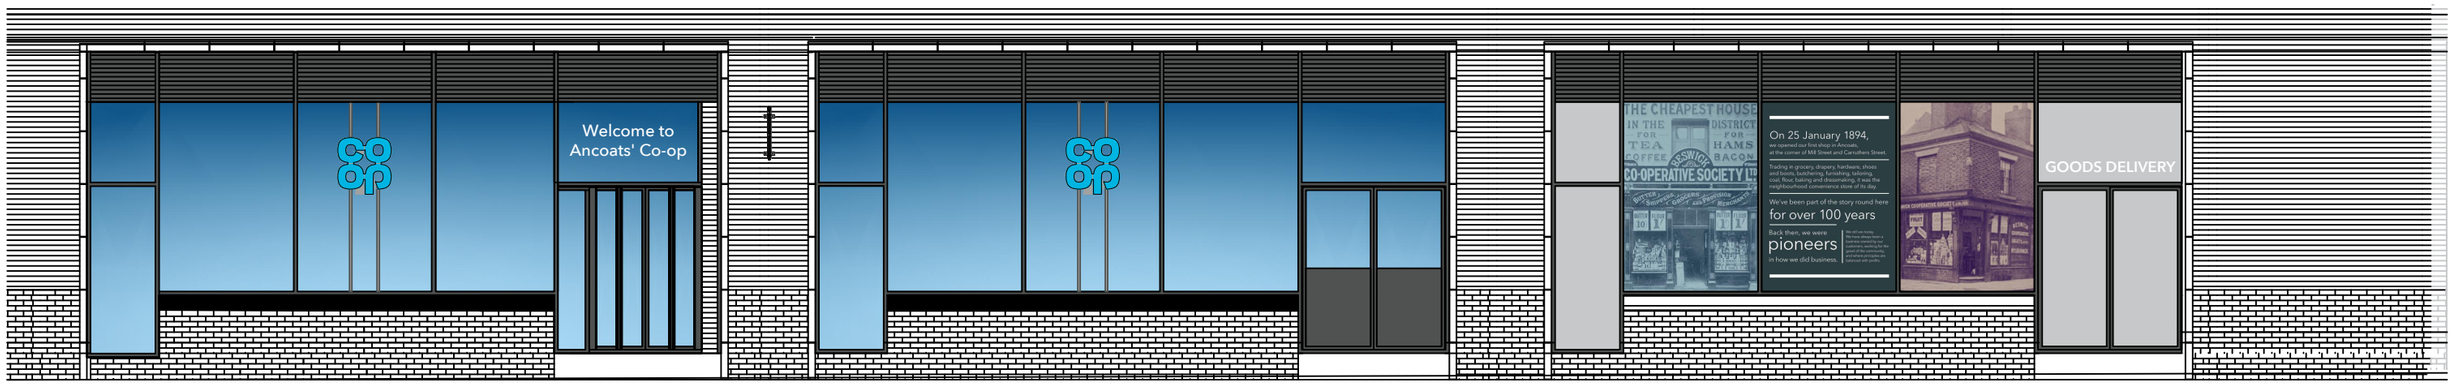

Store Name:	Ancoats, Blossom Street
Store No:	BAU.M4 6AJ
Futurama W.O:	135024
Programme:	BAU / ACQ & NB
CAD reference:	P1F1M0
Address:	45 Blossom Street Smiths Yard Manchester M4 6AJ
Project manager:	Sammy Thomson

Revision:	
	29/11/18 - KP - Original Scheme
	----- earlier revisions in file -----
Rev F1 (Contracts)	03/04/19 - KP - Frosted vinyls added to windows either side of heritage graphics.
Rev G (Contracts)	30/04/19 - KP - Sign G, projector removed. Sign D, Projector changed to bespoke 30mm thick, non illuminated timber version. OS map updated.
Rev H (Contracts)	23/05/19 - BM - Front entrance door redrawn and 'welcome to' text realigned.
Rev I (Contracts)	12/07/19 - KP - Lotto projector, painting notes & Sign F, Goods delivery/Keep Clear sign removed. Goods delivery vinyl (by others) displayed on Elevation. OS map updated to suit.
Rev J (Contracts)	12/07/19 - KP - Window graphics visuals updated.
Rev K (Contracts)	22/08/19 - KP - Sign D, projector relocated. OS map updated.


Olympia House
Lockwood Court
Middleton Grove
Leeds
LS11 5TY
United Kingdom

Telephone:
0113 270 5595
Facsimile:
0113 277 1143
E-mail:
postbox@futurama.ltd.uk

delivering branded environments™

futurama

ISSUED FOR CONFIRMATION NOT MANUFACTURE

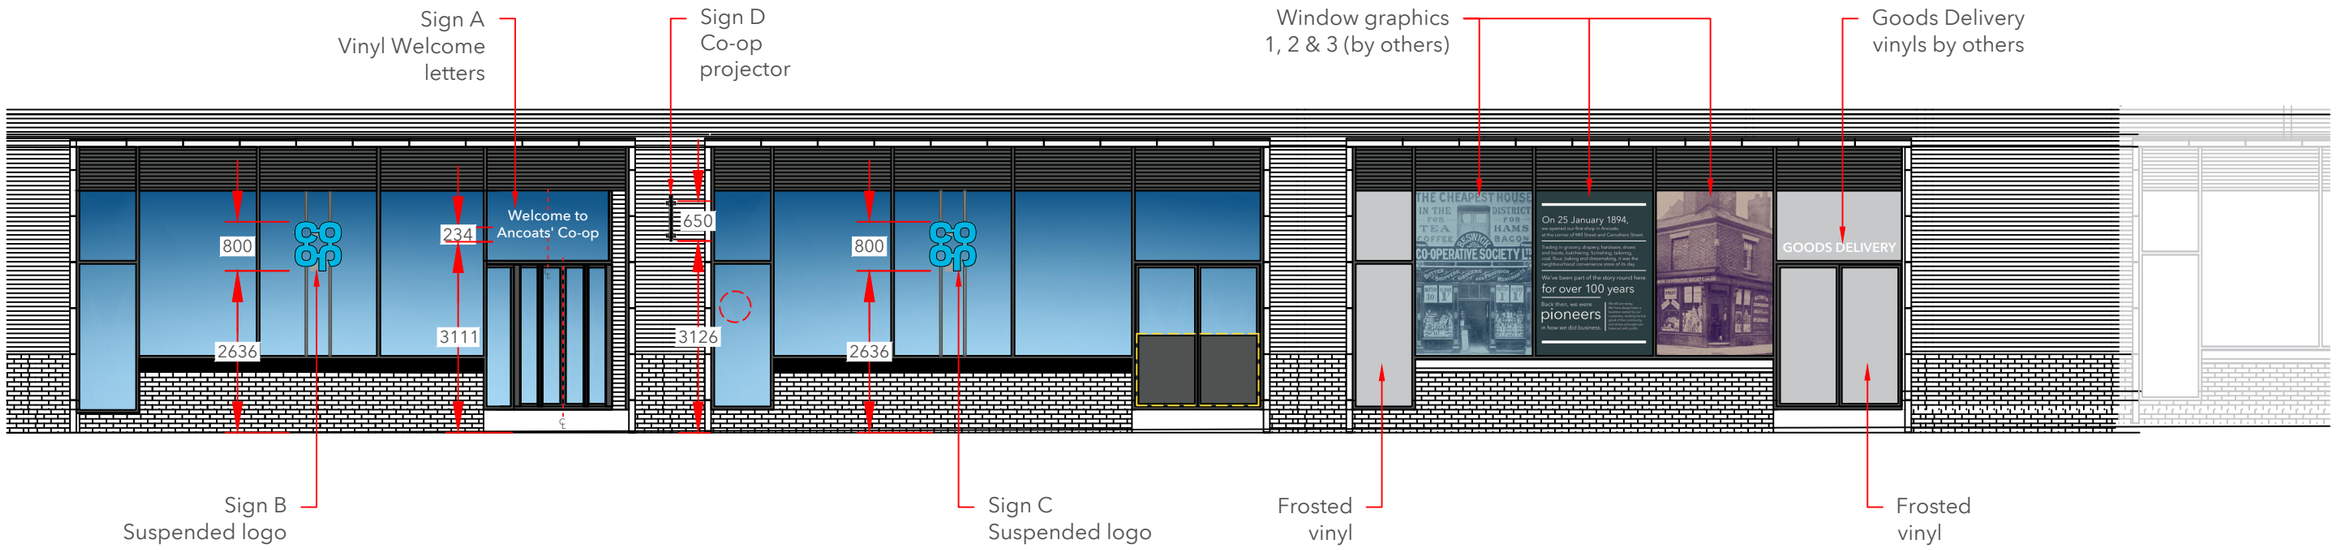

Scale Bar 1:100

0 1000 2000 3000 4000 5000 6000 7000 8000 9000 10000

Contractor Notes

Backgrounds	Existing is suitable for proposed signage.	
Fascia Zone	CCTV / Alarm boxes / Cables not to be located where signs have been schemed.	
Illumination	All illuminated signs to have 5amp switched fused spur located behind sign location	
Window Graphics	Vinyl contractor to supply window manifestation/graphics proposal. Bag sign to be included in window graphics package (see red dotted line). Grey vinyls to be included in internals package (see yellow dotted line).	

Installation Notes

Equipment		
Safety	Restricted working hours on site due to residents above store.	

Production Notes

Suitability for Production	Full survey required following completion of building work	
CFN	Confirmed.	

Additional Notes

Window graphics 1, 2 & 3	Window graphics 1, 2 & 3 are to be supplied by others.	
Frosted vinyl	Frosted vinyl to be added to windows either side of the heritage graphics to hide back of house items behind glass.	
'Welcome to' Letters	Letters are centralized within the glazed panel above the entrance door	

Proposed Elevation 1, Scale 1:100 @ A3

Store Name: Ancoats, Blossom Street
Store No: BAU.M4 6AJ
Futurama W.O: 135024
Programme: BAU / ACQ & NB
CAD reference: P1F1M0
Project manager: Sammy Thomson

Address: 45 Blossom Street
Smiths Yard
Manchester
M4 6AJ
Revision: K
Original Scheme: KP

Olympia House
Lockwood Court
Middleton Grove
Leeds
LS11 5TY
United Kingdom

Telephone:
0113 270 5595
Facsimile:
0113 277 1143
E-mail:
postbox@futurama.ltd.uk

delivering branded environments™

futurama

ISSUED FOR CONFIRMATION NOT MANUFACTURE

Gradient shown for illustrative purposes only.




Sign A Specifications:

"Welcome to Anytown Co-op" 234mm to match 800mm logo to be from WHITE vinyl applied to glazing

Letter Count: 22

Customer facing name confirmed

Scale 1:20 @ A3

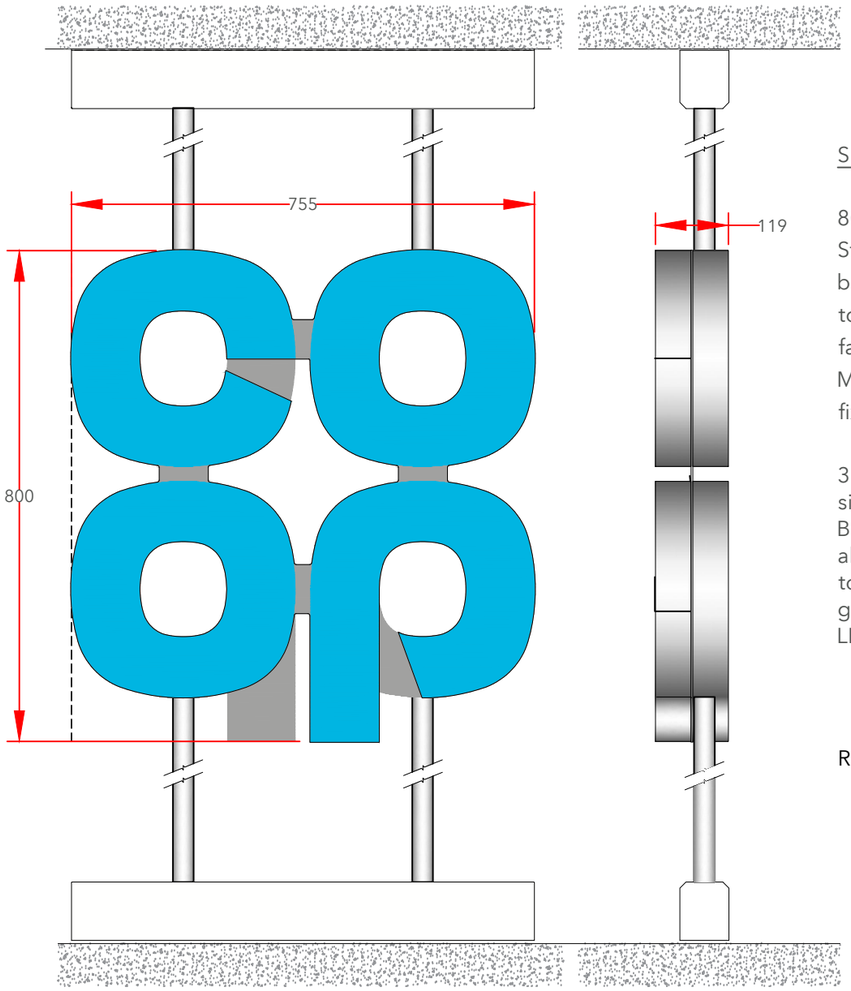


Signs B & C Specifications:

800mm Double sided built up logo. Steel mounting plate with individual built-up letters, exterior facing letters to be internally illuminated, interior facing letter to be non-illuminated. Mounting plate to be 3mm Mild Steel fixed to poles at top and bottom.

3D built-up letters to have aluminium sides, 50mm deep with 5mm Co-op BLUE acrylic faces. All visible edges, aluminium returns & mounting plate to be finished Silver RAL 9006 60% gloss. Internally illuminated by white LEDs. Scale 1:10

Ref No: 800 (Ø33.7 tubes)

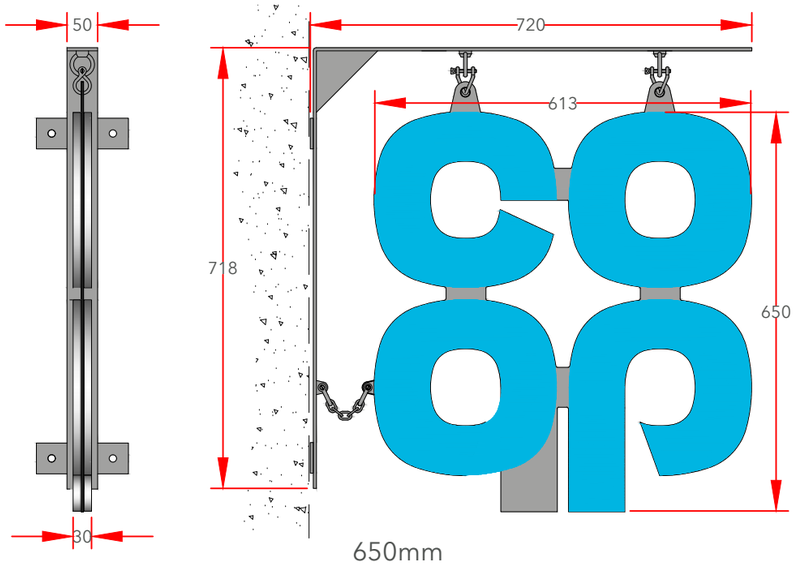

650mm
Scale 1:10 @A3

Sign D Specifications:

650mm logo Heritage projection sign, non- illuminated individual 3D letters to both sides of mounting plate. Letters constructed from 12mm exterior grade timber. Finished silver 9006 with applied BLUE vinyl to face. Blue to match PMS 306.

Fully welded 5mm Mild Steel wall mounting plate and support frame. M8 lifting eye fittings welded to the frame, c/w twisted 'D' shackles to hold the 3mm Mild steel logo plate. All visible steel work to be finished silver to match RAL 9006 60% gloss.

Bespoke 30mm thick sign

Sign G, 650mm illuminated Co-op projector removed from scheme (Rev G)

Sign E (bag sign) removed from scheme (Rev F)

Sign F (Goods delivery/Keep clear) removed from scheme (Rev F)

Collections

Store Name:	Ancoats, Blossom Street
Store No:	BAU.M4 6AJ
Futurama W.O:	135024
Programme:	BAU / ACQ & NB
CAD reference:	P1F1M0
Project manager:	Sammy Thomson
Address:	45 Blossom Street Smiths Yard Manchester M4 6AJ
Revision:	K
Original Scheme:	KP


Olympia House
Lockwood Court
Middleton Grove
Leeds
LS11 5TY
United Kingdom

Telephone:
0113 270 5595
Facsimile:
0113 277 1143
E-mail:
postbox@futurama.ltd.uk

delivering branded environments™

futurama

ISSUED FOR CONFIRMATION NOT MANUFACTURE

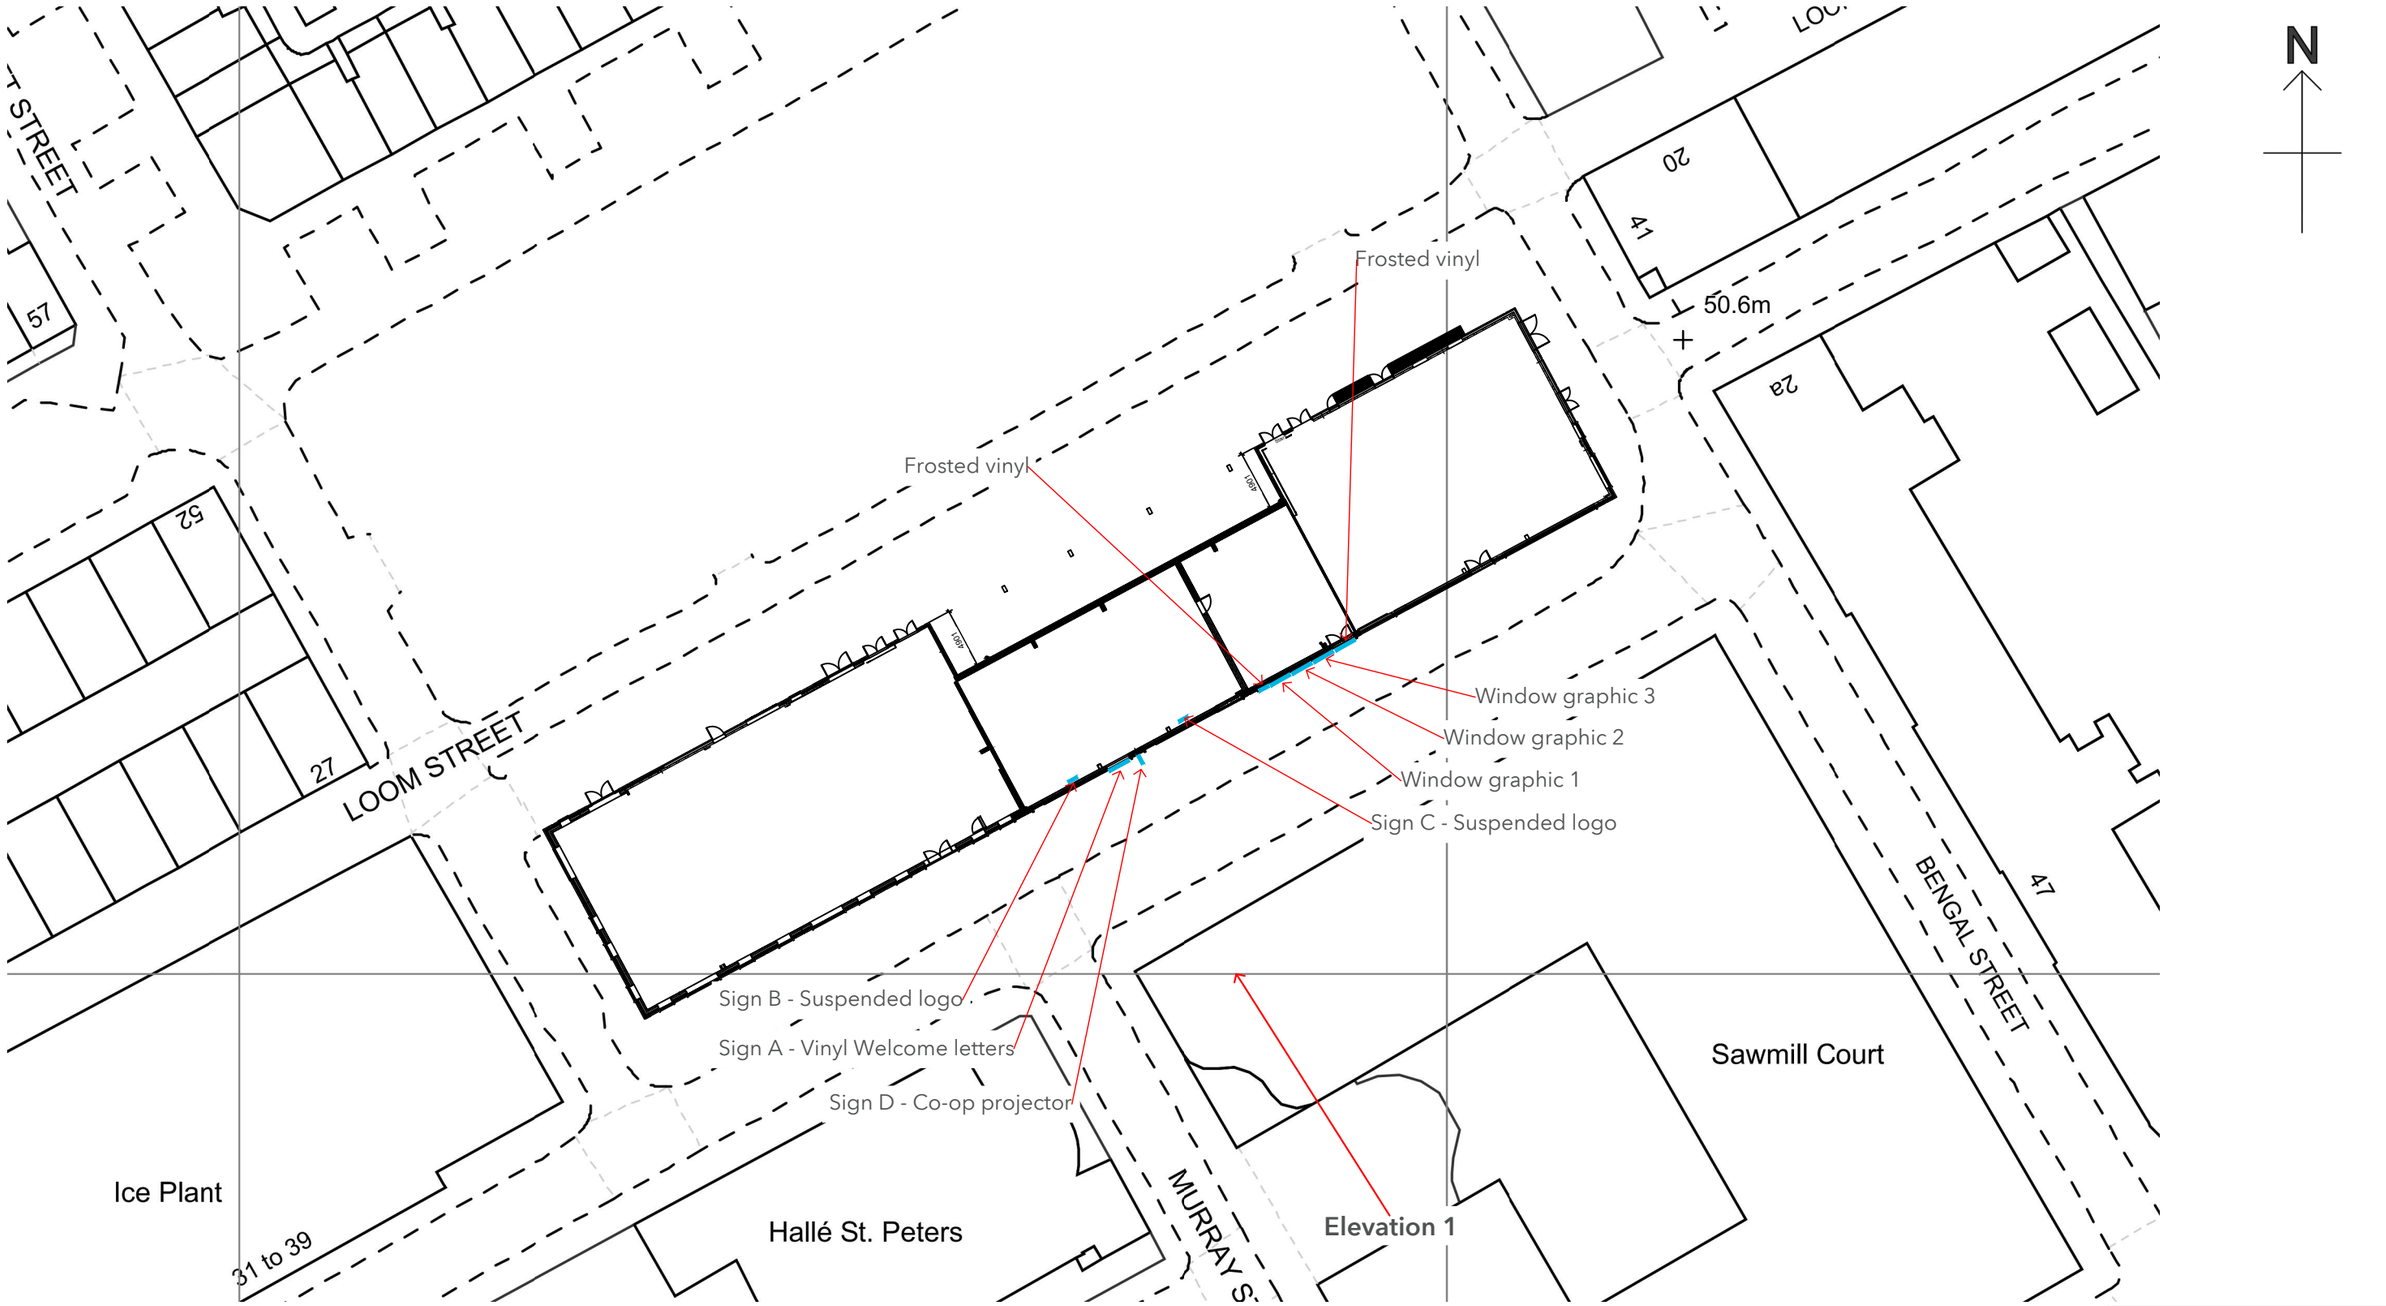

Key

Co-op signs

3rd Party signs

Site plan - Scale 1:500 @ A3

Store Name:	Ancoats, Blossom Street
Store No:	BAU.M4 6AJ
Futurama W.O:	135024
Programme:	BAU / ACQ & NB
CAD reference:	P1F1M0
Project manager:	Sammy Thomson
Address:	45 Blossom Street Smiths Yard Manchester M4 6AJ
Revision:	K
Original Scheme:	KP

Olympia House
Lockwood Court
Middleton Grove
Leeds
LS11 5TY
United Kingdom

Telephone:
0113 270 5595
Facsimile:
0113 277 1143
E-mail:
postbox@futurama.ltd.uk

delivering branded environments™

futurama

ISSUED FOR CONFIRMATION NOT MANUFACTURE