
THIS DRAWING IS COPYRIGHT PROTECTED AND MAY NOT BE REPRODUCED IN WHOLE OR PART WITHOUT WRITTEN ALLOWANCE FROM THE OWNER.
© Planit Intelligent Environments Limited


NOTES:
1. Do not scale from this drawing.
2. Always work to noted dimensions.
3. All dimensions are in millimetres unless otherwise stated.
4. All setting out, levels and dimensions to be agreed on site.
5. The dimensions of all materials must be checked on site before being laid out.
6. This drawing must be read with the relevant specification clauses and detail drawings.
7. Order of construction and setting out to be agreed on site.

N

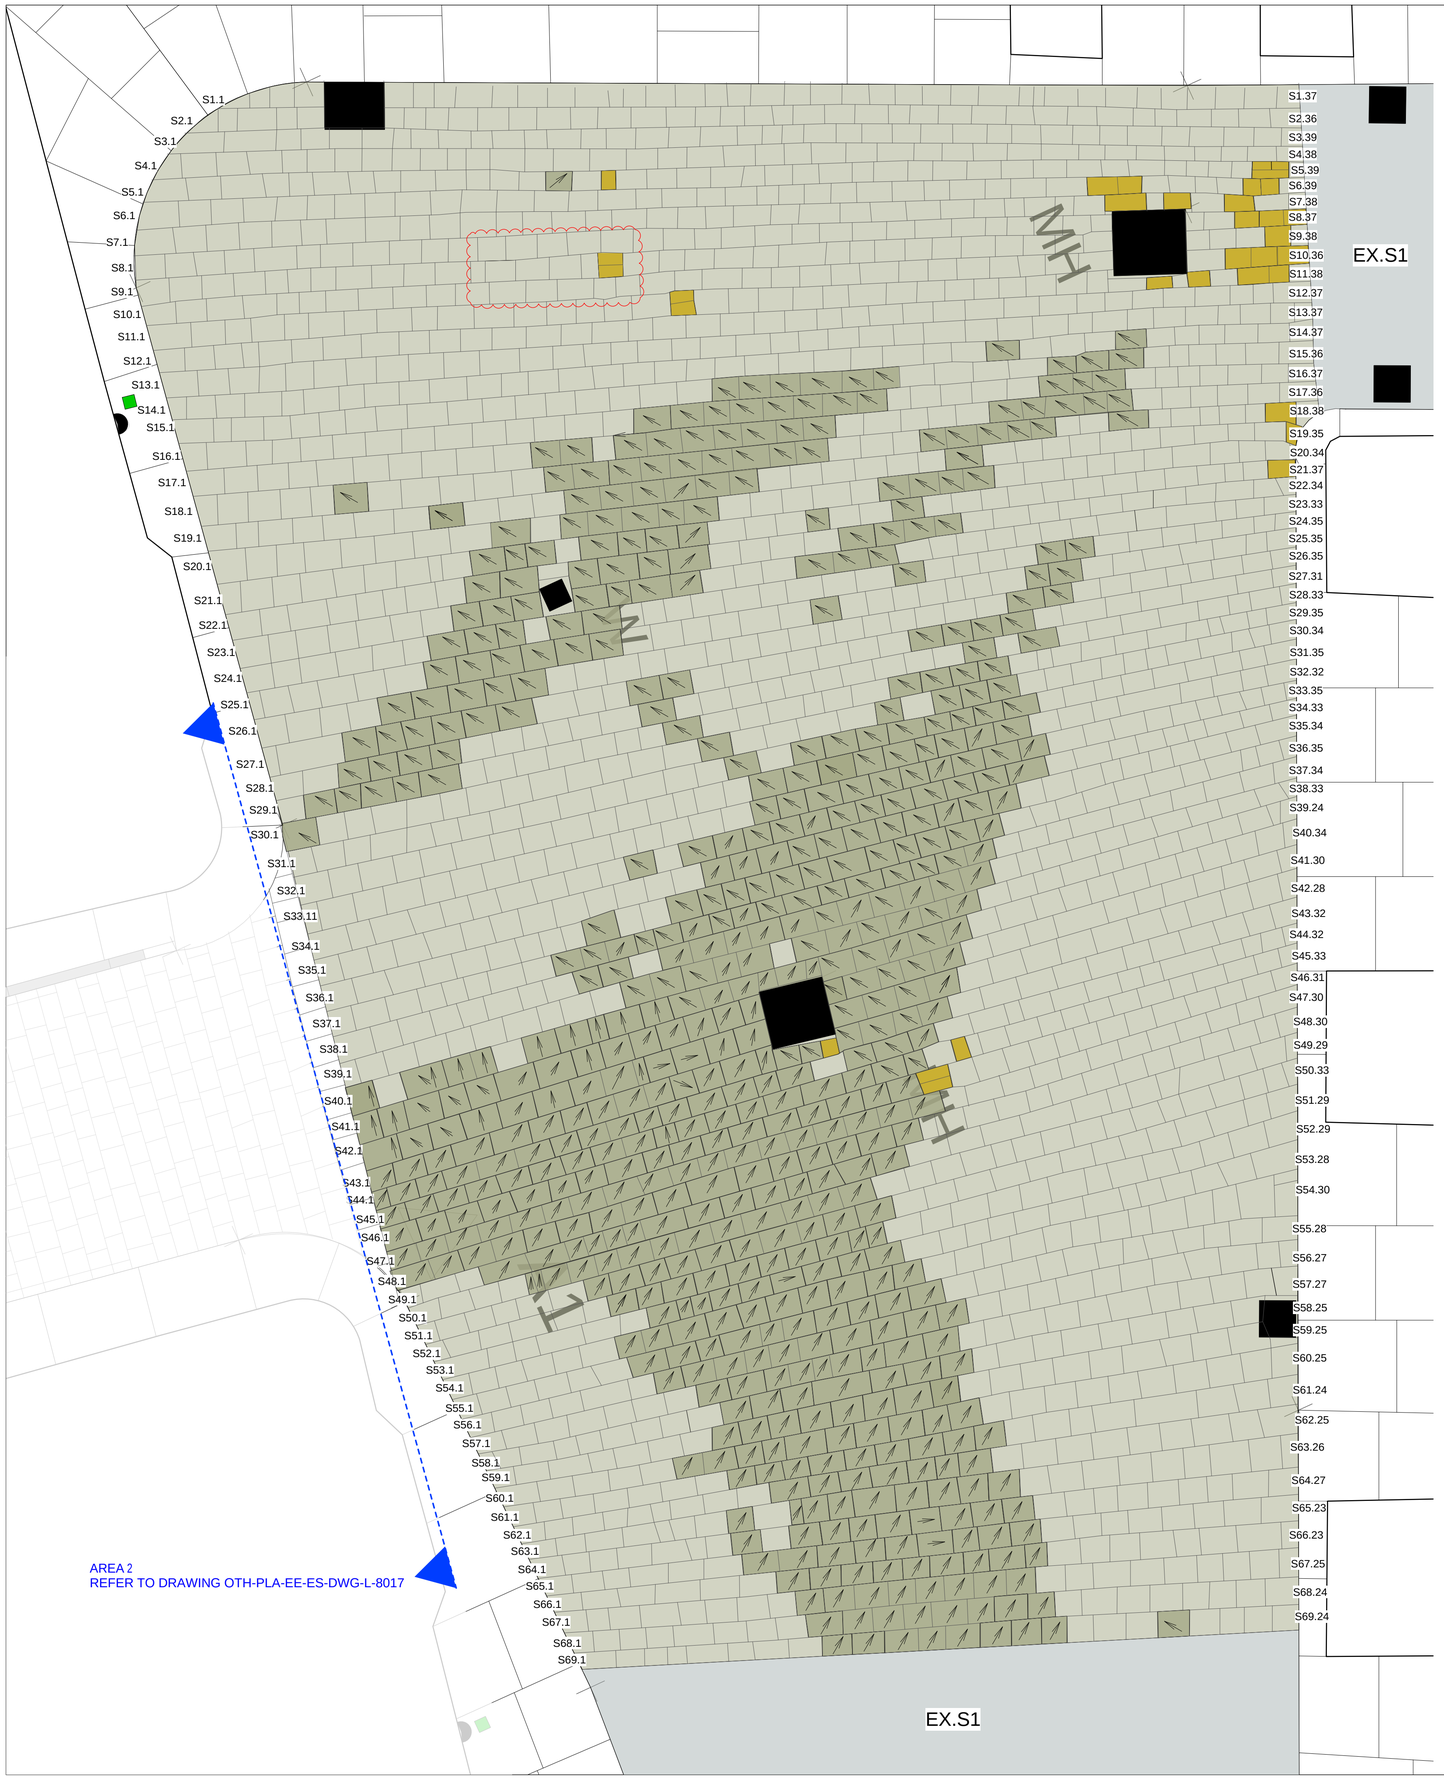


Revision Notes:

1. Minor amendments as clouded

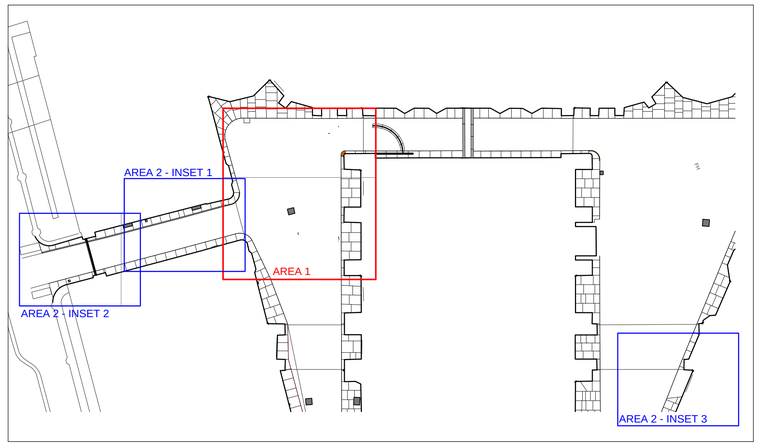

LOCATION INSET

LOCATION PLAN

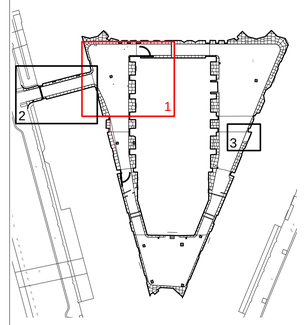

KEY

565 — Yorkstone Setts reference number
Refer to Courtyard Existing Condition Schedule OTH-PLA-EE-ES-SCH-L-0001 for details of existing paving.

Existing Yorkstone Setts: Good Condition
To be lifted, cleaned and relaid in existing location as recorded. In some locations slabs are to be cut down / adjusted as indicated on drawings to suit new features. Refer to Specification Clause Q25/330A.

Existing Yorkstone Setts: Good Condition with Unique Features / Markings
To be lifted, cleaned and relaid in existing location as recorded. In some locations slabs are to be cut down / adjusted as indicated on drawings to suit new features. Refer to Specification Clause Q25/330A.

New Reclaimed Yorkstone Setts
To replace existing units in poor condition / damaged.
Refer to Specification Clause Q25/330B.

Existing Granite Setts: to be relaid
To be lifted, cleaned and relaid.
Refer to Specification Clause Q25/331A.

Existing Cast Iron Manholes, Service and Gully Covers

Existing Gates

Revision	Date	Description	Drawn	Apprvd.
03	09/05/19	Issued for LBC / Stage 3+	SR	MS/KR
02	01/05/19	Issued for LBC / Stage 3+	SR	MS/KR
01	18/04/19	Issued for listed building consent	SR	MS/KR

Planit I.E. Limited
E: info@planit-ie.com **W:** planit-ie.com
MANCHESTER
2 Back Grafton St , Altrincham, WA14 1DY
T: 0161 928 9281
LONDON
Unit 6 Waterside, 44-48 Wharf Road, London, N1 7UX
T: 0207 253 5678
LIVERPOOL
No. 8 Princes Parade, Princes Dock, Liverpool, L3 1DL
T: 0151 705 6746

Client Manchester City Council

Project Our Town Hall

Drg Title Courtyard - Yorkstone Setts Area 1 Proposed

Created on	Created by	Approved by
11.04.19	SR	MS

Scale	Size	Workstage
1:25	A1	Stage 4

Drg No. OTH-PLA-EE-ES-DWG-L-8019
Suitability D1
Revision 03

© Planit I.E. Limited