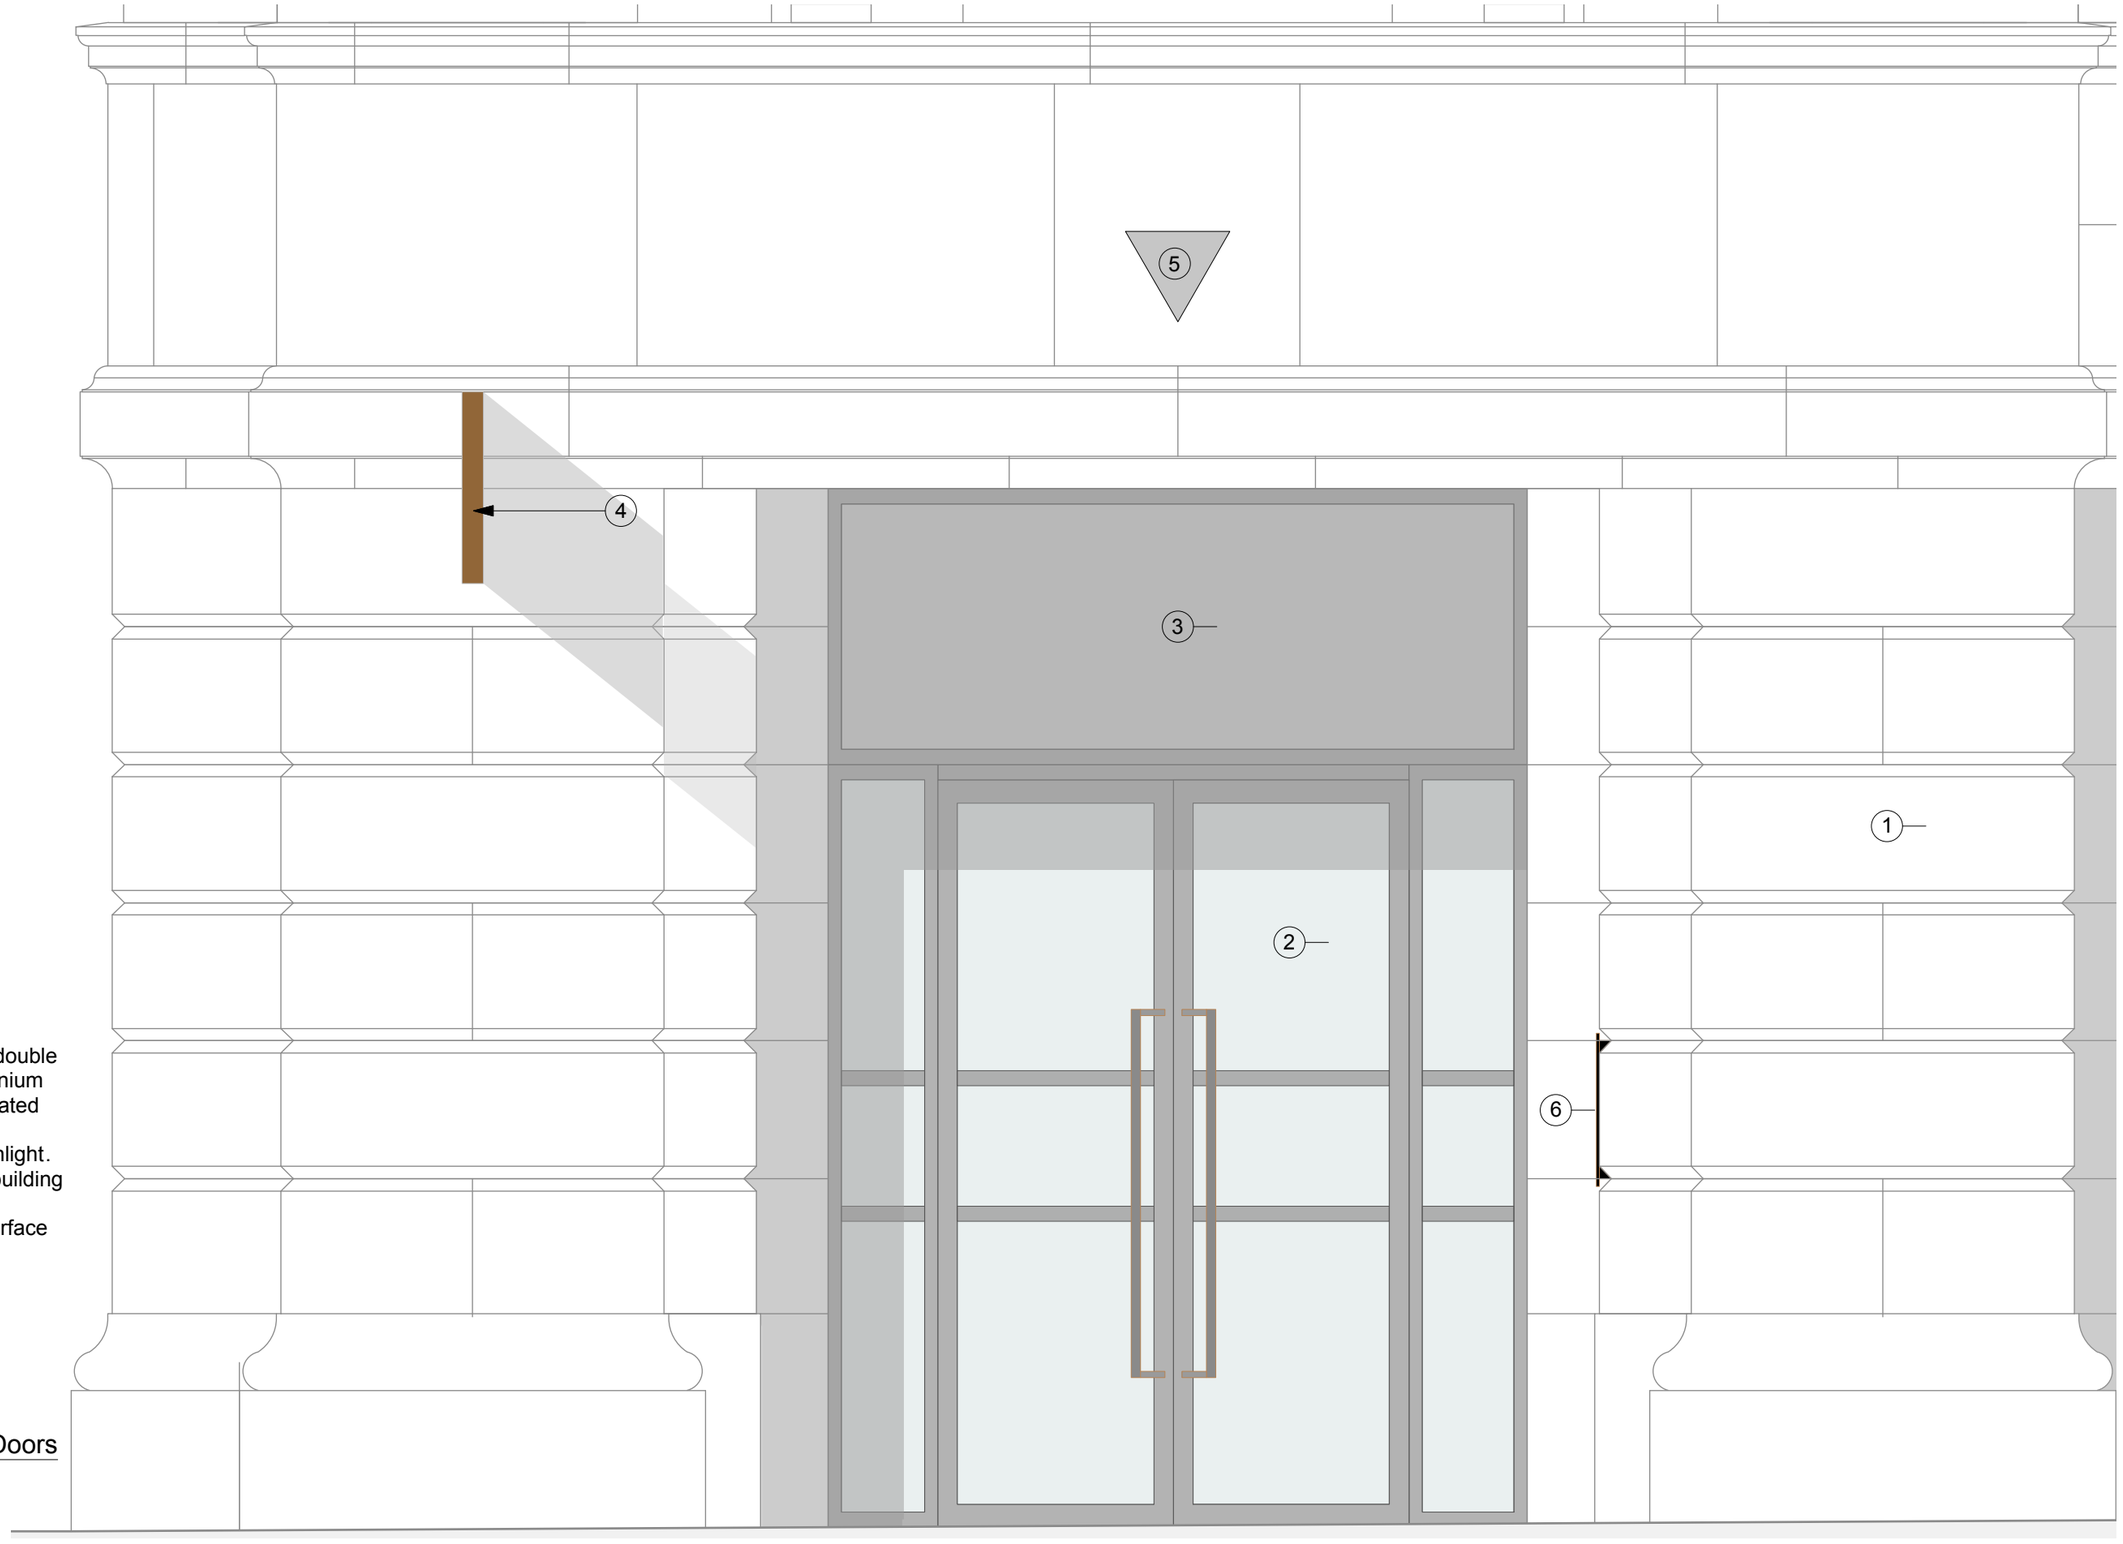



Key

1. Original unadorned rusticated stonemasonry facade.
2. Modern glass and aluminium double doors with fixed sidelights. Aluminium framing members are powder-coated mid-grey.
3. Modern back painted glass fanlight.
4. Non-original "Bus stop" style building signage.
5. Modern security alarm box, surface mounted.
6. Modern recessed entry panel.

1 Entrance 01 - Stage Doors
Scale: 1:20

0 1 2 M

**Revisions**

| | | |
|---|---|---|
| P1 | Issued for Planning | 04.02.2019 |
| P2 | Issued for Planning, keys revised as as planning consultant comments | 04.04.2019 |

**Hutchison Kivotos Architects** 2 Whites Grounds London SE1 3LA 020 7403 7323 email: info@hkarchitects.co.uk

| | |
|---|---|
| PLANNING | **Dwg. No.** 316.PL.105 |
| **Project** Manchester Royal Exchange | **Drawing title** Cross Street - Existing Entrance 01 |
| **Client** BVK | **Scale** 1:20 @ A3 **Rev** P2 |
| | **Drawn by** VL **Date** Jan/19 |

Do not scale. All dimensions to be confirmed on site.
Information contained in this drawing is the sole copyright of Hutchison Kivotos Architects Ltd. and is not to be reproduced without permission.