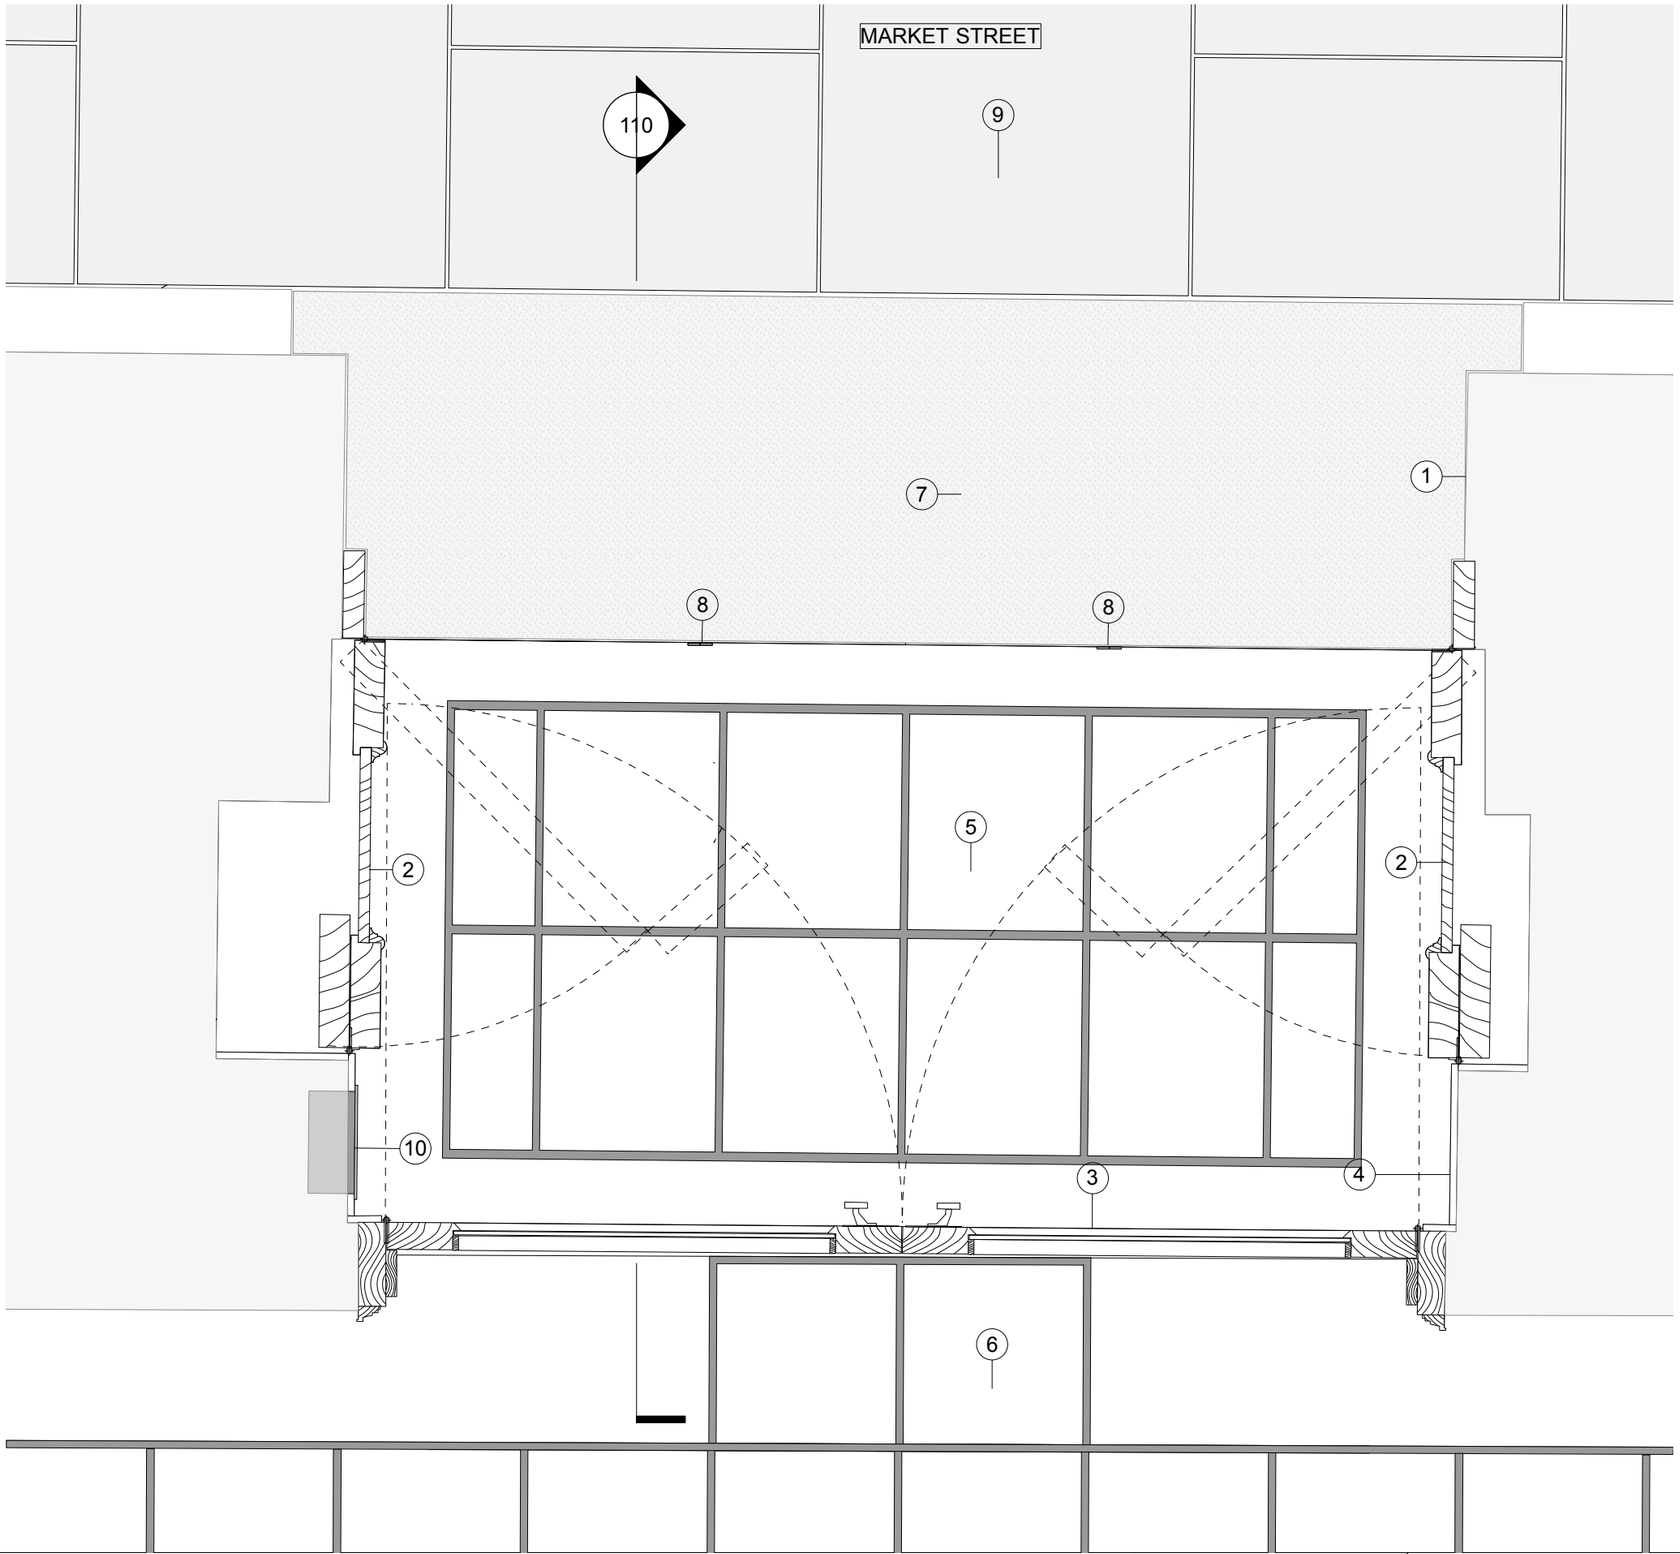


Key

1. Original sandstone facade.
2. Secondary raised and fielded painted timber doors recessed into pocket.
3. Modern veneered flat panelled flush door with solid oak frame.
4. Modern veneered oak flat panel.
5. Original terrazzo floor (external) in poor condition, heavily damaged.
6. Original terrazzo floor (internal) in good condition.
7. Tarmacadam threshold.
8. Original floor keep.
9. Yorkstone paving
10. Modern semi-recessed entry panel and surface mounted fob reader.

2 Entrance 02 - Market Street
Scale: 1:10

0.0 0.5 1.0 M

Revisions

P1	Issued for Planning	04.02.2019
P2	Issued for Planning, key revised as planning consultant comments	04.04.2019

Hutchison Kivotos Architects 2 Whites Grounds London SE1 3LA 020 7403 7323 email: info@hkarchitects.co.uk

PLANNING	Dwg. No.	315.PL.109
Project: Manchester Royal Exchange	Drawing title: Existing plan detail - Entrance 2	
Client: BVK	Scale 1:10 @ A3	Rev P2
	Drawn by VL	Date Jan/19

Do not scale. All dimensions to be confirmed on site.
Information contained in this drawing is the sole copyright of Hutchison Kivotos Architects Ltd. and is not to be reproduced without permission.