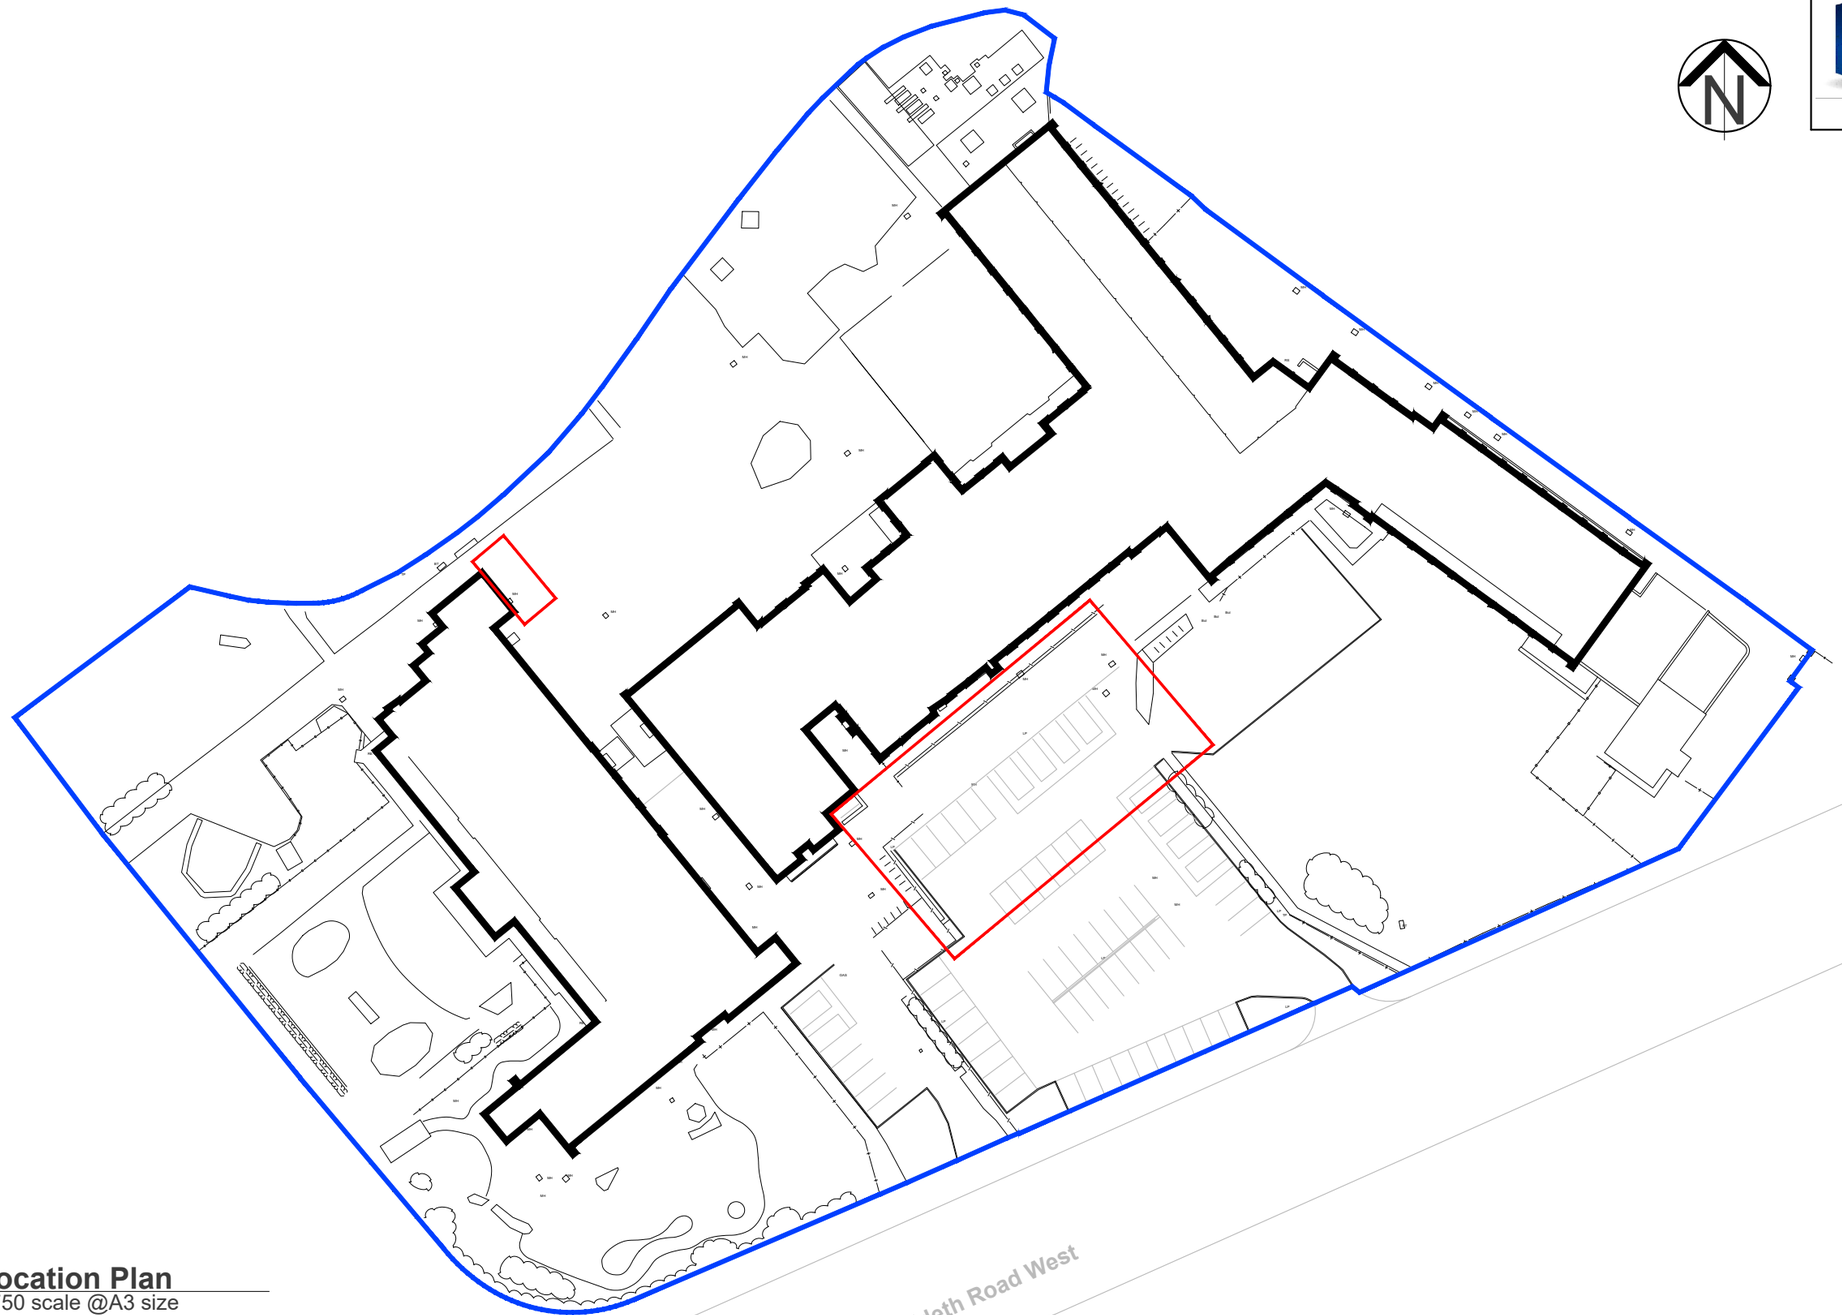

01 389_01 **Location Plan**
1:750 scale @A3 size

Residual Risks:
CONSIDERING THE AGE OF THE BUILDINGS AND METHODS OF CONSTRUCTION THE CONTRACTOR IS TO TAKE SUITABLE PRECAUTIONS AND CONSIDER THE POTENTIAL FOR ENCOUNTERING ACMS [ASBESTOS CONTAINING MATERIALS]

NOTE: THE CONTRACTOR MUST NOT RELY SOLELY ON THE ACCURACY OF THE ASBESTOS INFORMATION PROVIDED. THE INFORMATION IS INCLUDED TO PROVIDE A REPRESENTATIVE OVERVIEW OF THE ASBESTOS CONTAINING MATERIALS LIKELY TO BE ENCOUNTER IN THE WORK AREAS. ASBESTOS NOT CURRENTLY IDENTIFIED MAY BE ENCOUNTERED DURING THE WORKS.

Rev	Date	Revision notes	By	Check

Copyright: All rights reserved. This drawing must not be reproduced without permission from E3 Cube Ltd. Do not scale off this drawing. All dimensions are to be checked on site by contractor / sub contractor. Any discrepancies to be reported to E3 Cube Ltd.

Purpose of Issue	Rev	Date	Authorised
	T1	22/05/18	ST

PLANNING ISSUE

© Copyright reserved

E3 CUBE "Delivering Aspirations"
Unit 23
Meridian Business Village
Hansby Drive
Liverpool
L24 9LG
Tel: 03333 058 291
www.e3cube.co.uk

A3

Client: Chorlton Park Primary School, Chorlton Manchester, M21 7HH		Drawing Title: Site Location Plan	
Project Title: Temporary Mobile Accommodation		Drawn: MC	Date:
		Checked: MJ	Date: 25/06/19
DWG No. 389_01	Scale 1:750	Revision	

389_01 DWG No.

A3