


1 Typical corridor elevation
Scale: 1:50

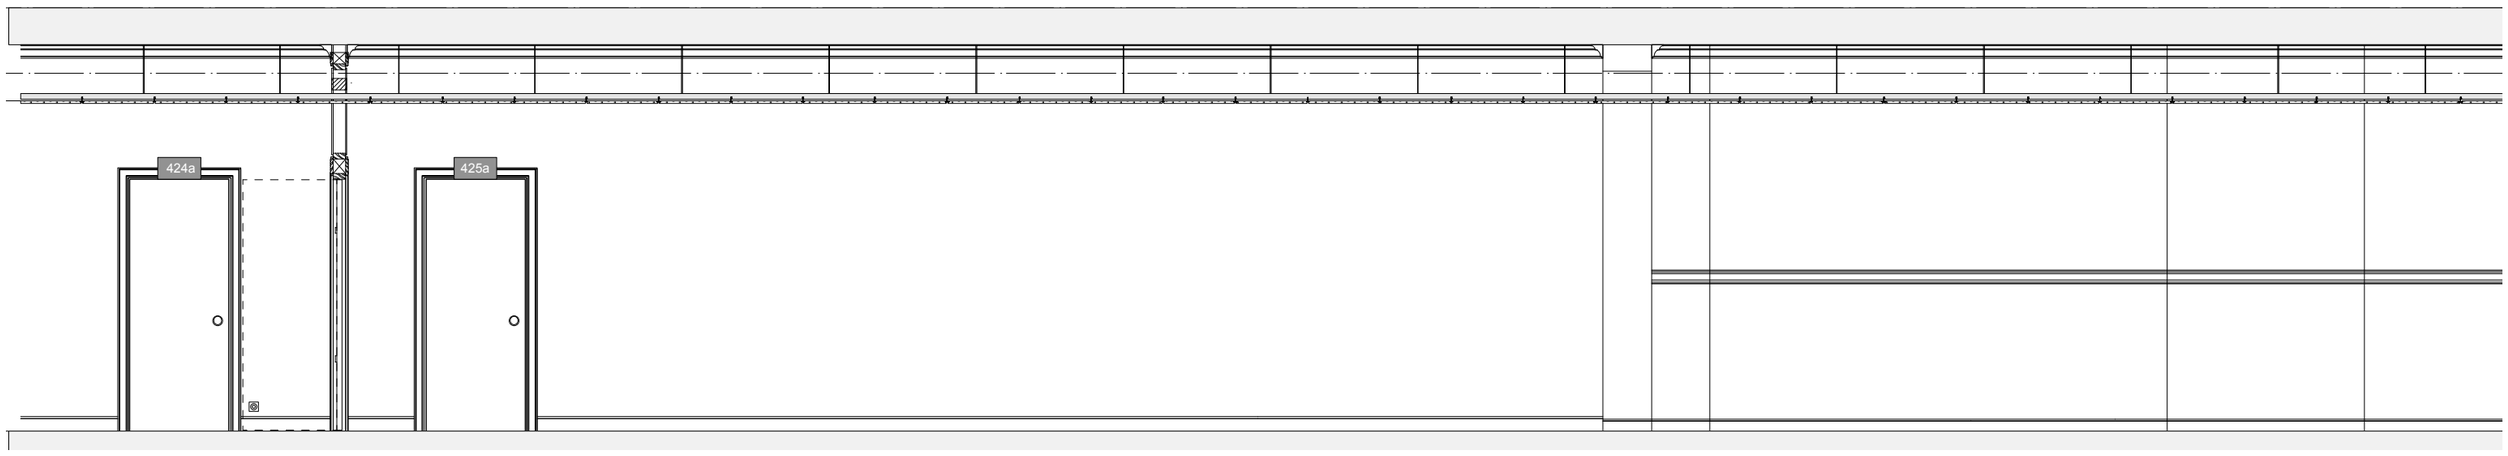

2 Typical corridor elevation
Scale: 1:50

0 1 2 M

Revisions

P1 Issued for planning 01.07.19

Hutchison Kivotos Architects 2 Whites Grounds London SE1 3LA 020 7403 7323 email: info@hkarchitects.co.uk

PLANNING	**Dwg. No.** 316.PL.14
Project Manchester Royal Exchange, Southern Offices	**Drawing title** Existing typical corridor elevation
Client BVK	**Scale** 1:50 @ A3 **Rev** P1
	Drawn by VL **Date** July 2019

Do not scale. All dimensions to be confirmed on site.
Information contained in this drawing is the sole copyright of Hutchison Kivotos Architects Ltd. and is not to be reproduced without permission.