


For continuation see 316.PL.26

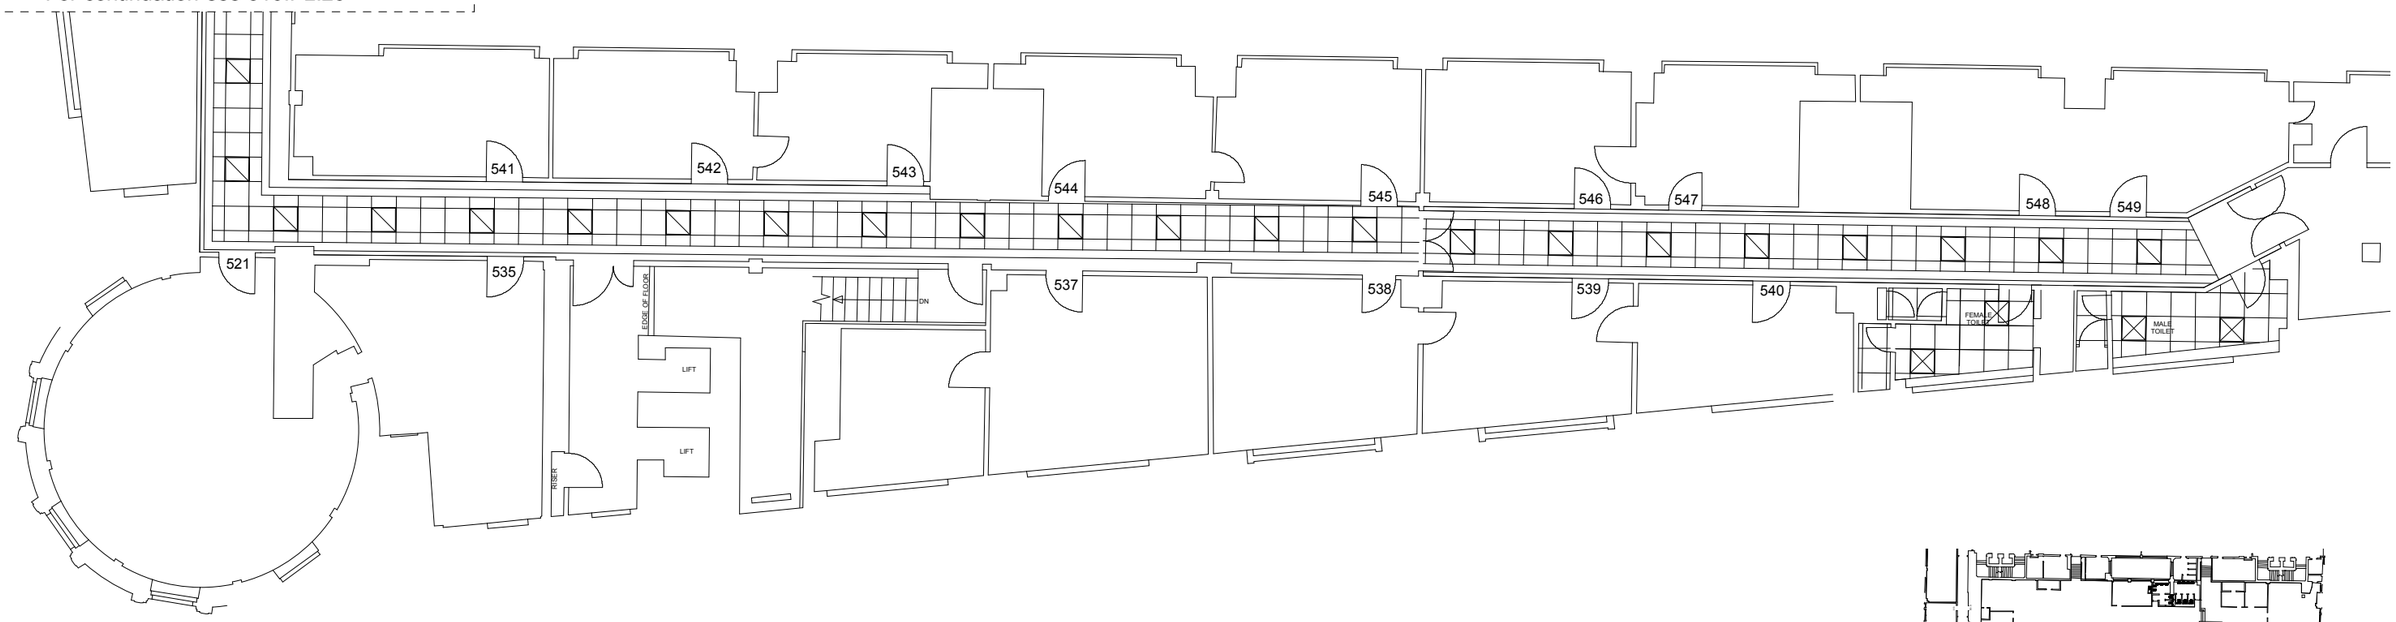

1 Fifth Floor RC part 1 of 2
Scale: 1:150

0 1 2 3 4 5 M

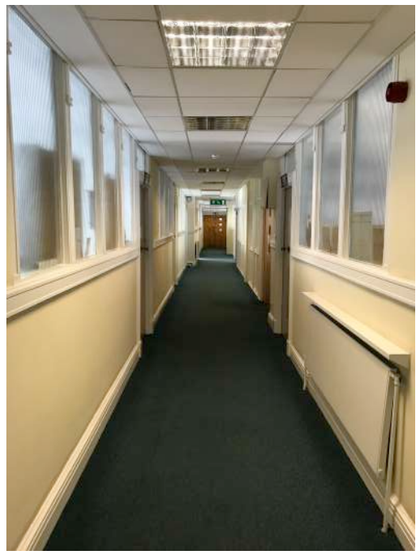

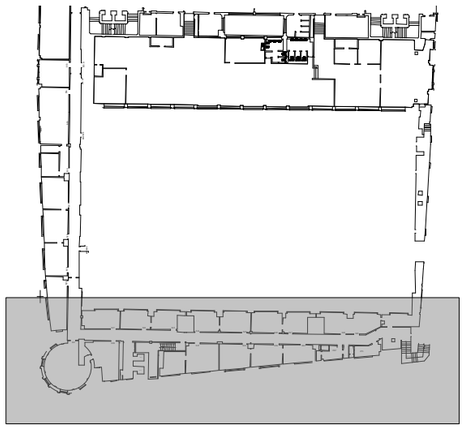

KEY - fifth floor

1 Suspended ceiling system with mineral tiles

2 Suspended Plasterboard Ceiling

Recessed fluorescent light fitting with louvre

Revisions

P1 Issued for planning 01.07.19

Hutchison Kivotos Architects 2 Whites Grounds London SE1 3LA 020 7403 7323 email: info@hkarchitects.co.uk

PLANNING	**Dwg. No.** 316.PL.21
Project Manchester Royal Exchange, Southern Offices	**Drawing title** Existing 5th Floor RCP - part 1 of 2
Client BVK	**Scale** 1:150 @A3 **Rev** P1
	Drawn by RW **Date** July 2019

Do not scale. All dimensions to be confirmed on site.
Information contained in this drawing is the sole copyright of Hutchison Kivotos Architects Ltd. and is not to be reproduced without permission.