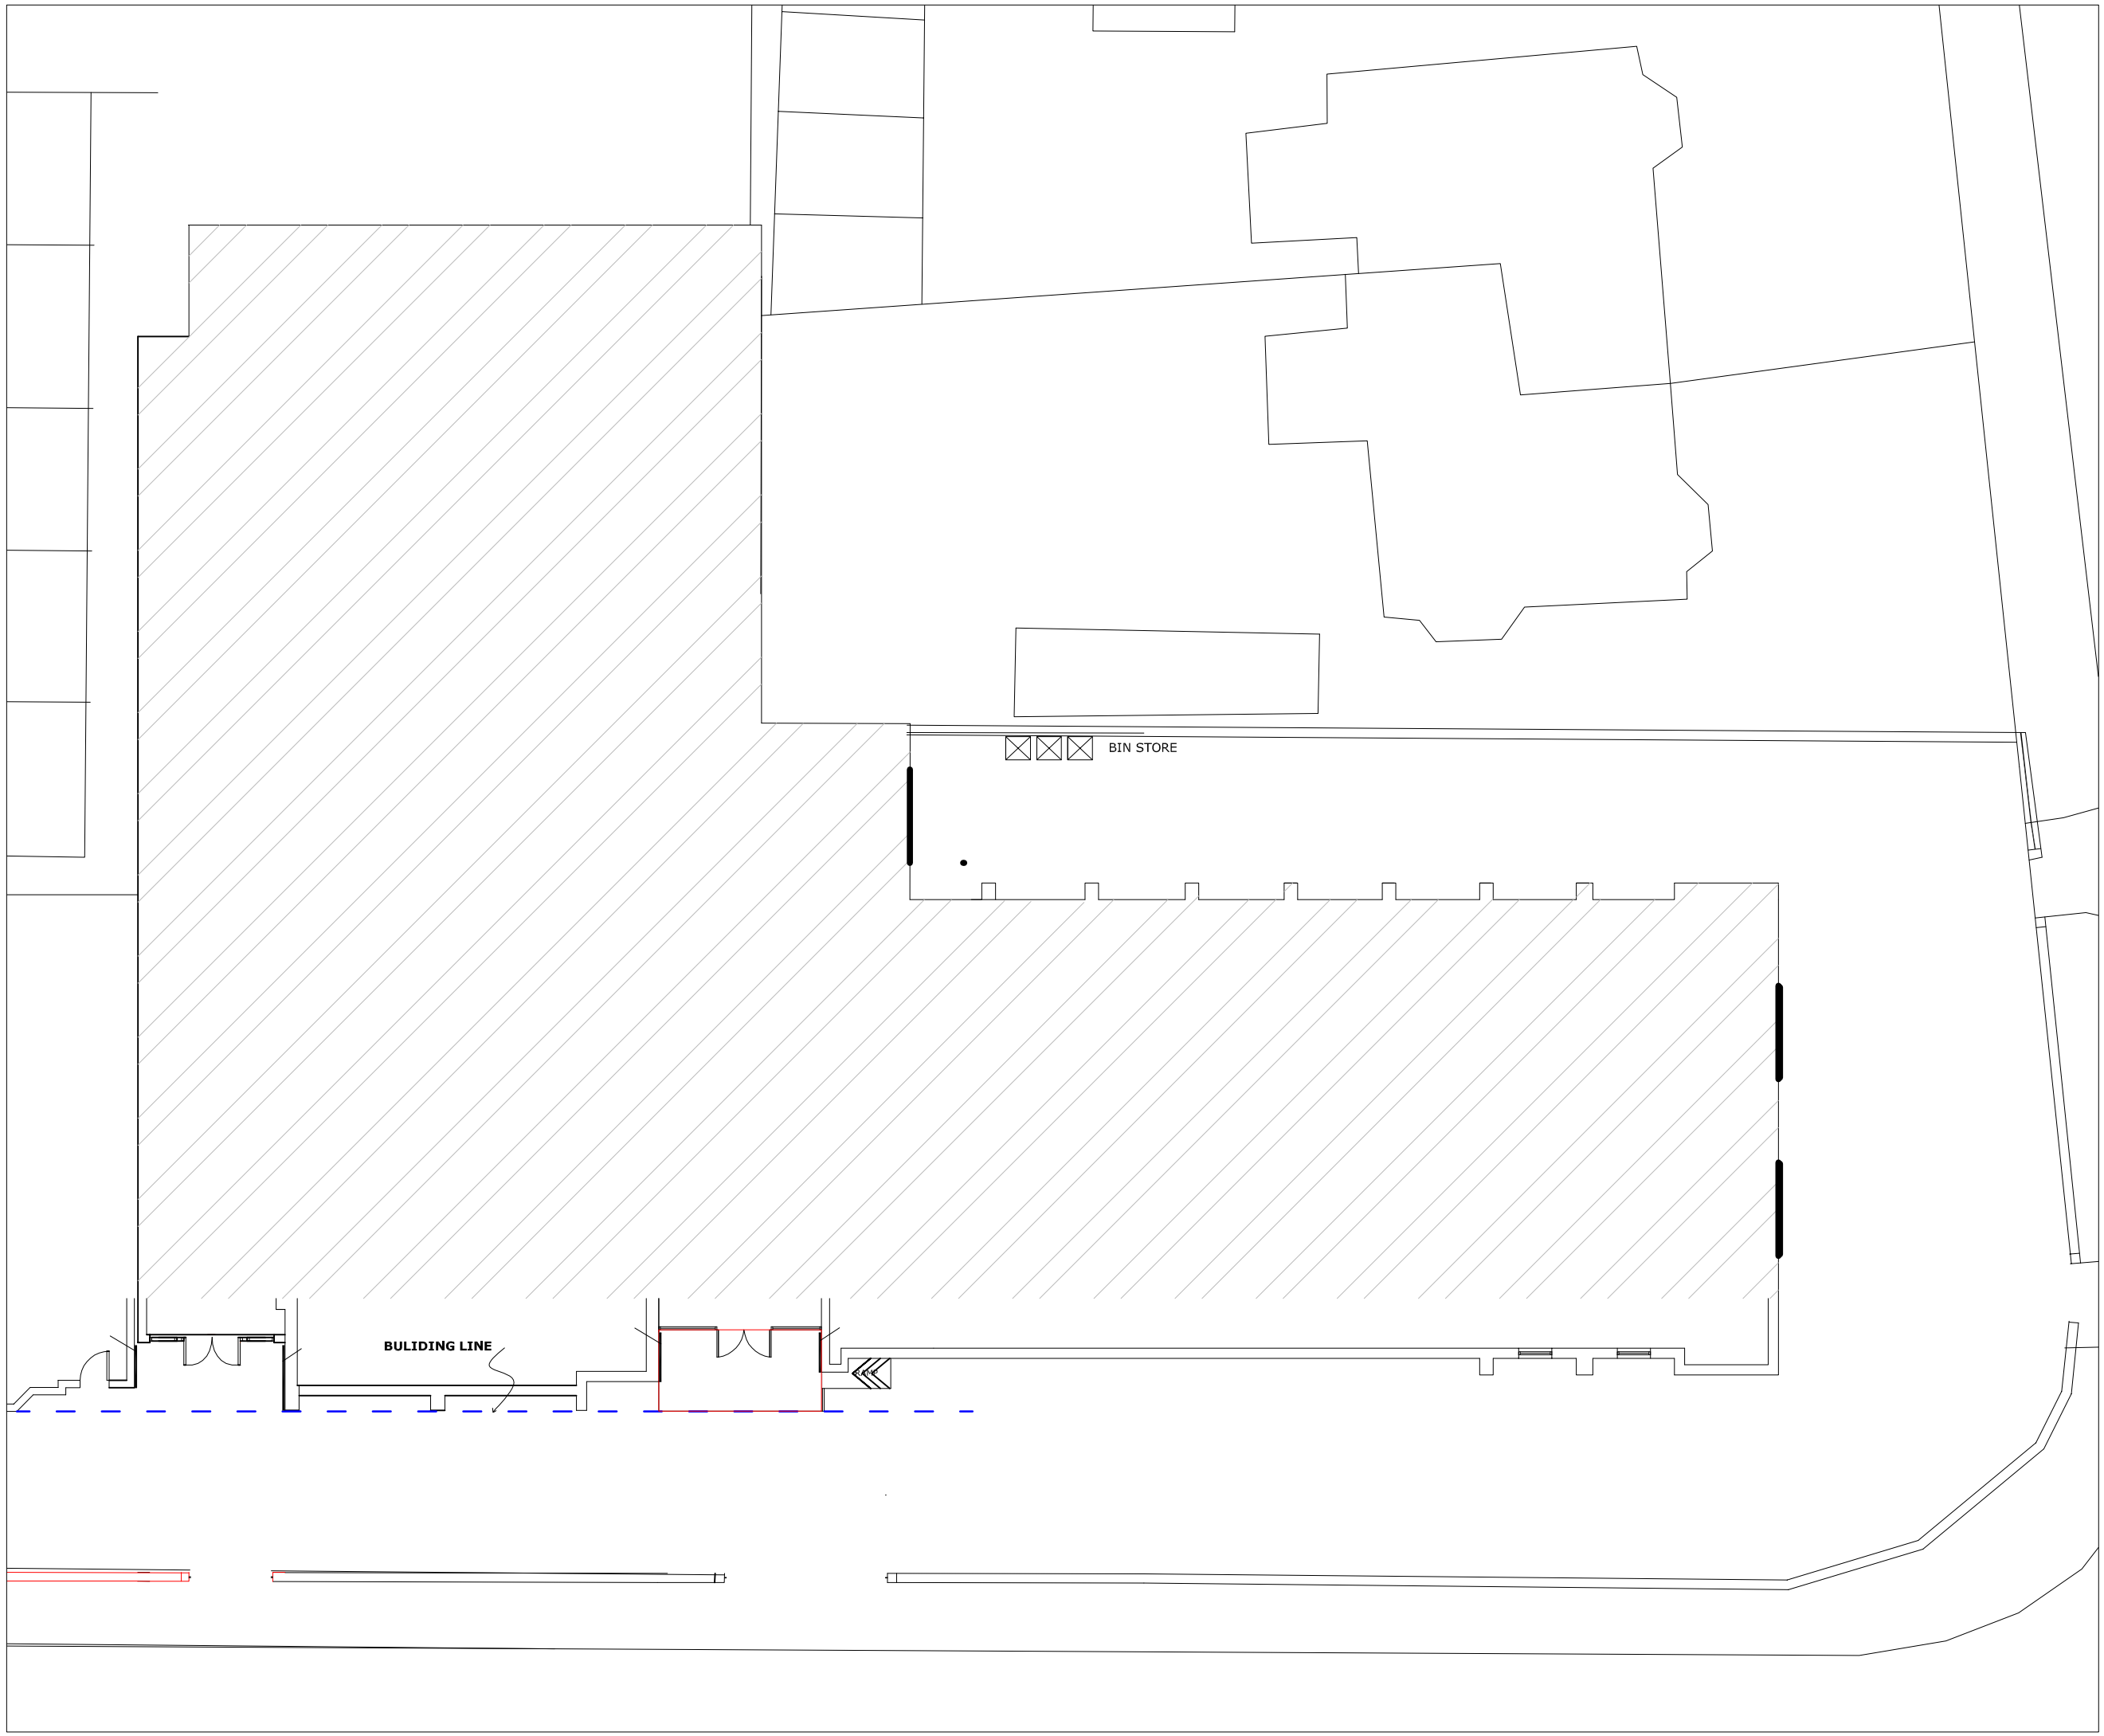

EXISTING

N.GEDAL
BA Hons Dip ARCH RIBA
ARCHITECT

CLIENT

Didsbury Mosque
Manchester Islamic Centre
271 Burton Road
M20 2WA

Architects
Najib Gedal Architects
4 Rutters Lane
Hazel Grove
Stockport
SK7 5AY
Tel: 0161-419 - 9757
najibgedalarchitects@hotmail.com

DRAWING TITLE

Existing Site Plan

DRAWING No BIS 04

SCALE 1:200 @A3

DATE 18.06.2019