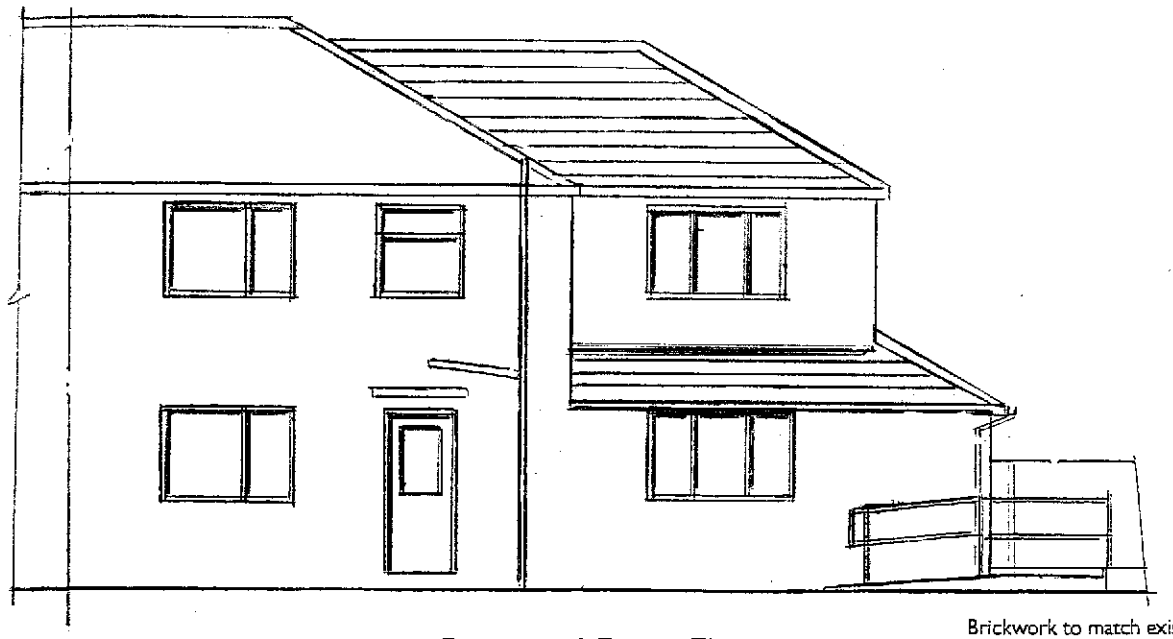

Proposed Front Elevation

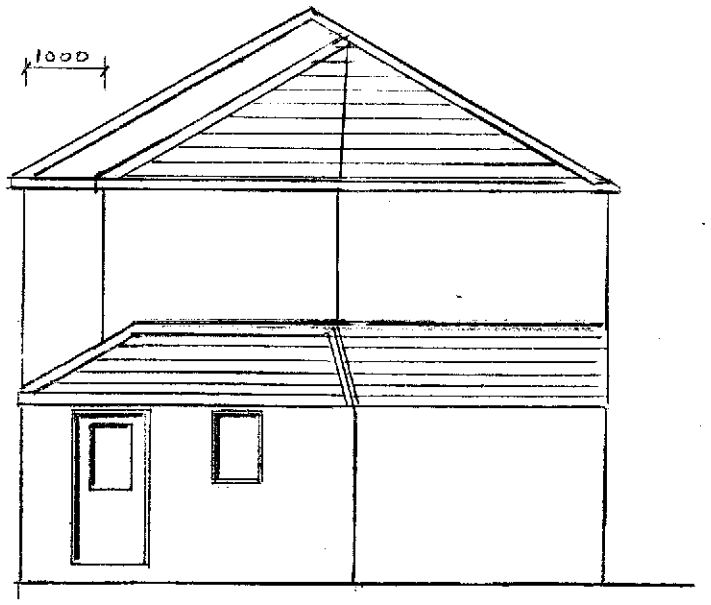

Brickwork to match existing

Proposed Side Elevation

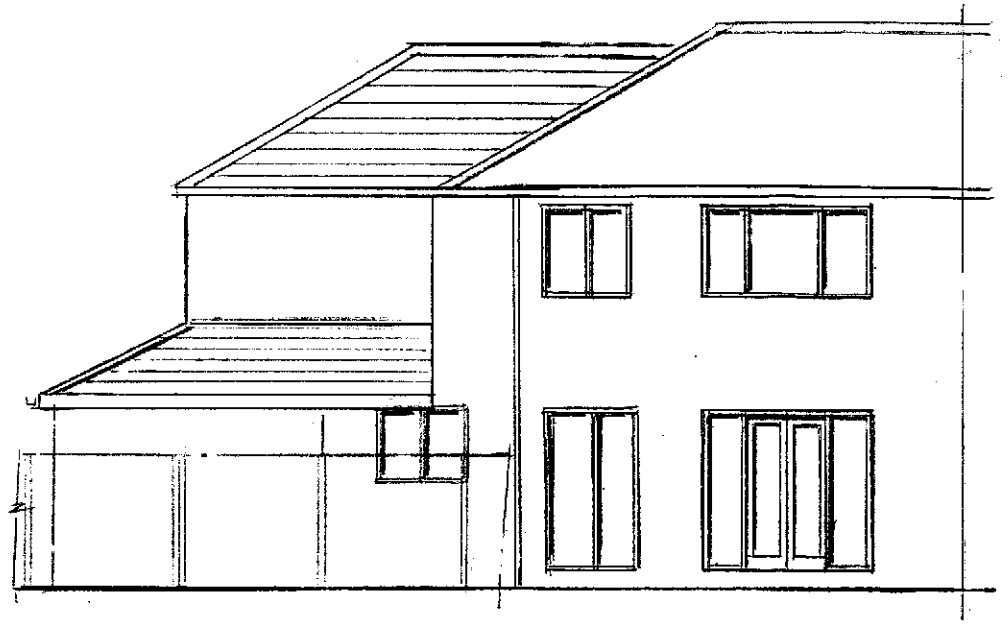

Proposed Rear Elevation

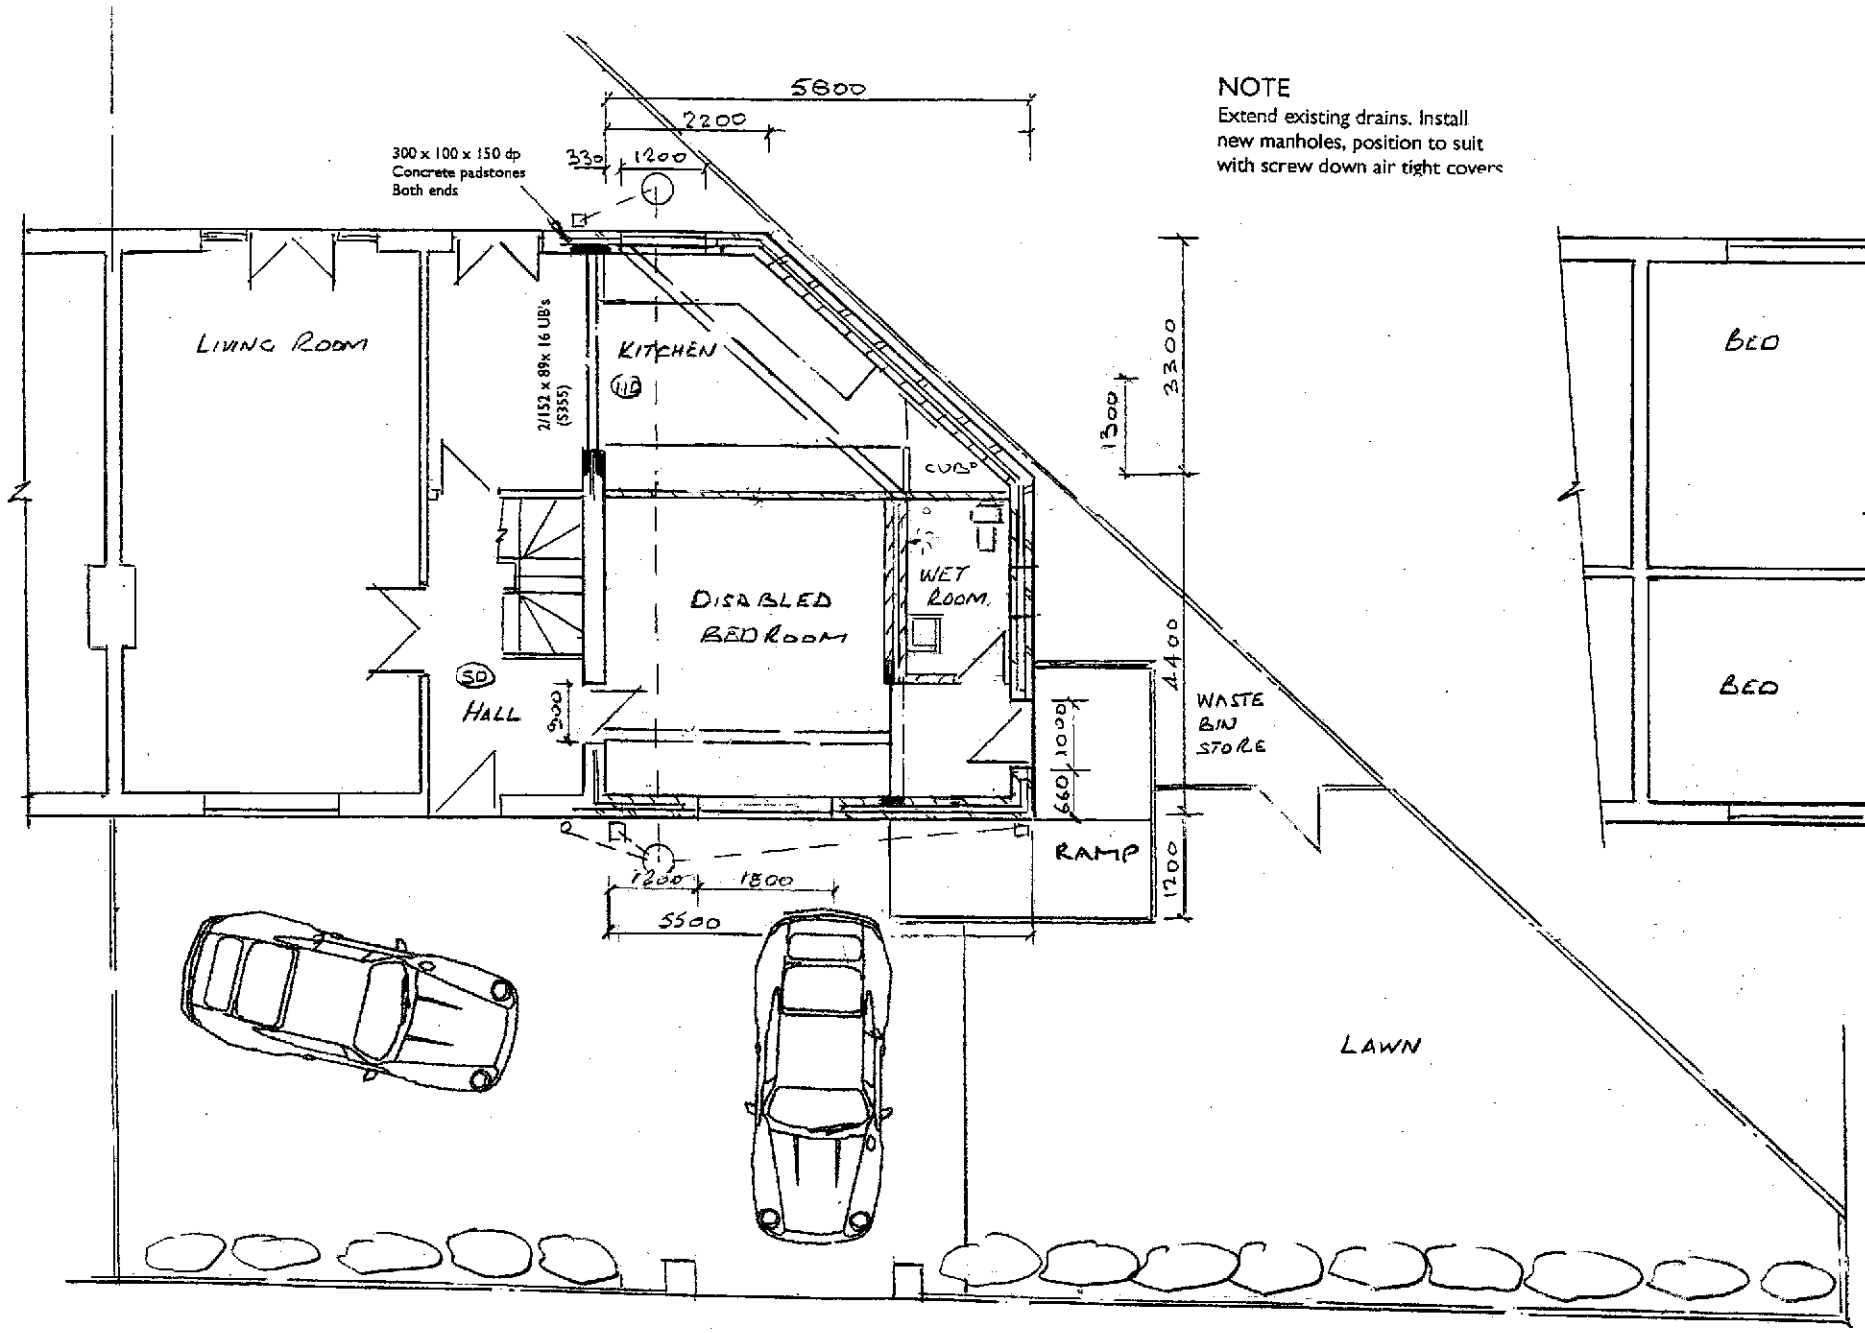

Proposed Ground Floor Plan

NOTE
Extend existing drains. Install new manholes, position to suit with screw down air tight covers

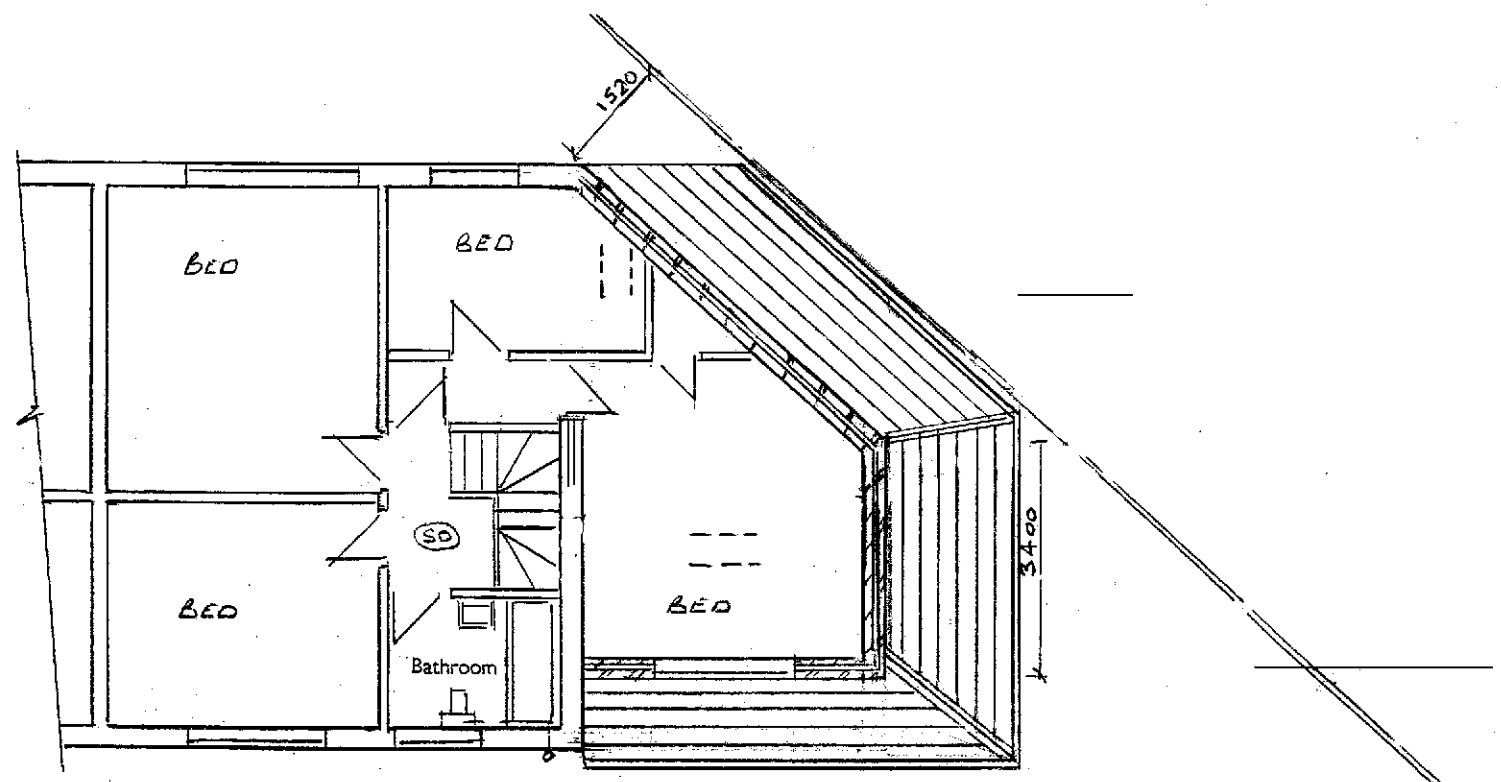

Proposed First Floor Plan

For Structural Beam Details see Foxx Ltd Calculation

REV 2

Thompson Designs
Tel 0161 705 1458 Mob 07884 318634

Sheet 2
Proposed Plans & Elevations
2 Watford Road
Manchester M19 1QB
Scale 1 : 100