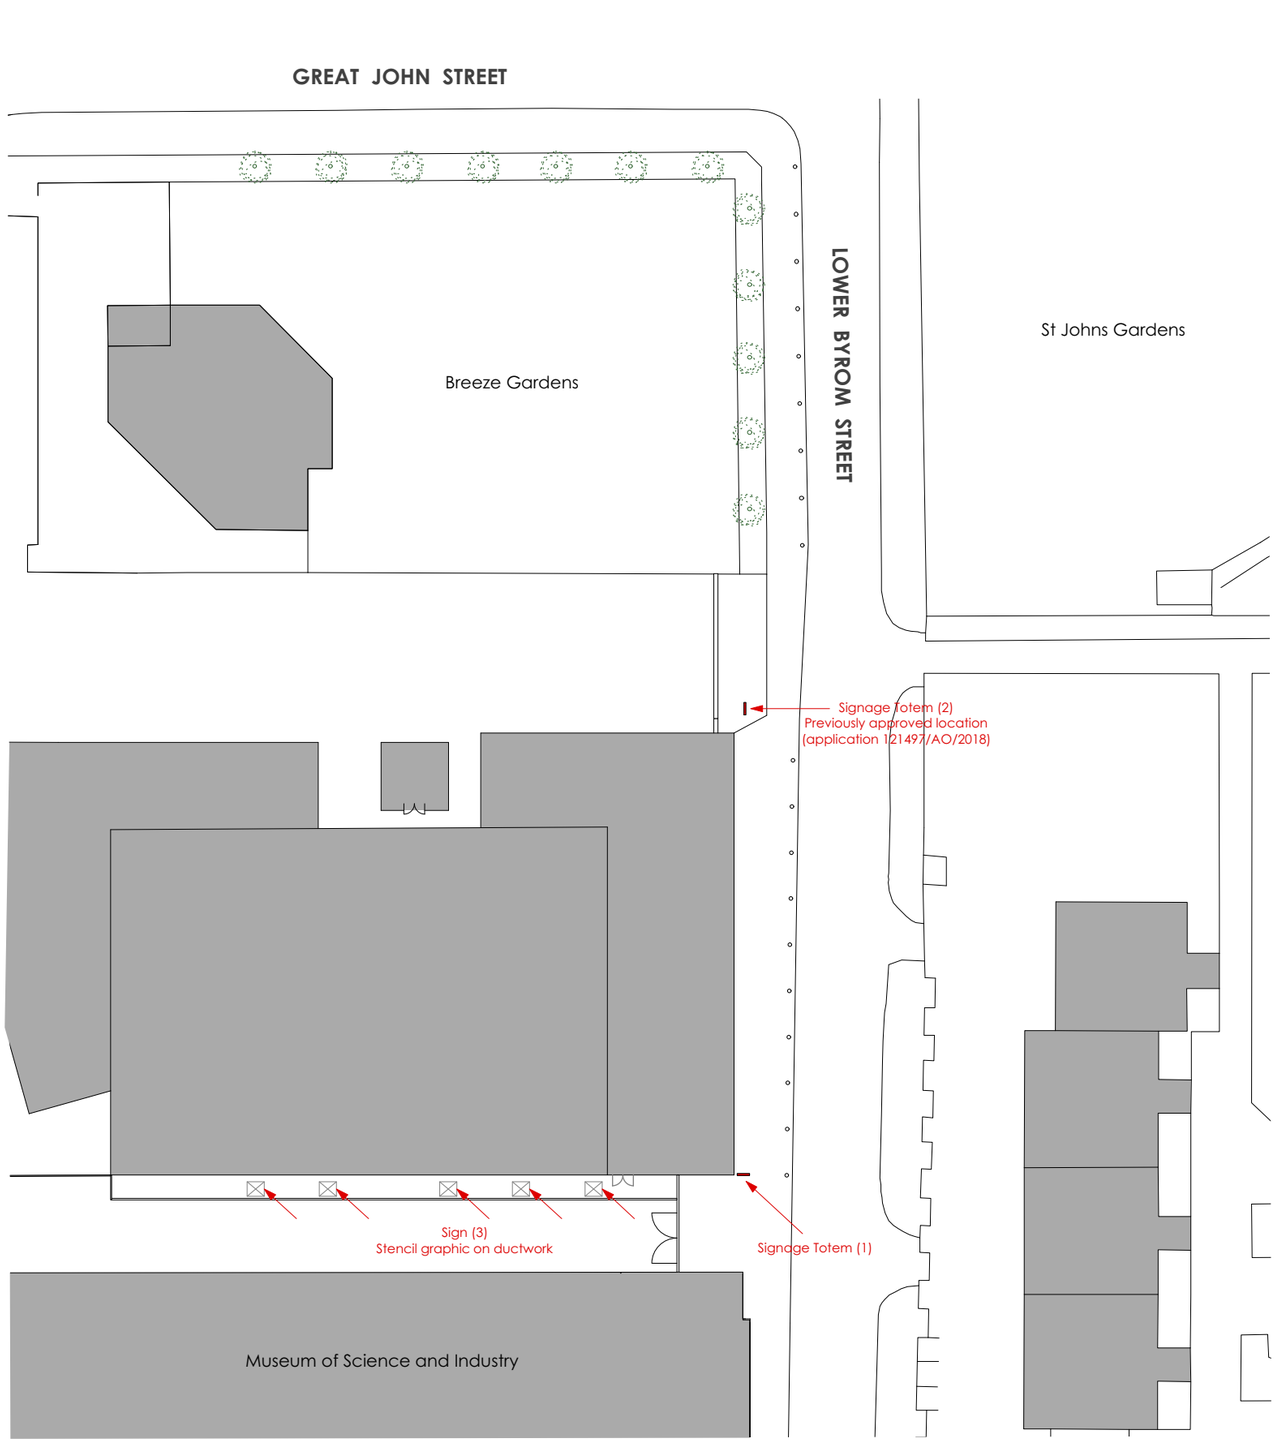


DRAWING: *Site Signage Location Plan*

SCALE: *1:500 @ A3*

PROJECT NUMBER: *058/18*

DATE: *September 2018*

DRAWING STATUS: *Information*

DWG No.: *BW-SI-50*

REVISION: *P3*

PROJECT

BONDED SIGNAGE APPLICATION

STATUS	REVISION	DATE
P3	*Drawing Revision*	*04.07.19*
P2	*Drawing Revision*	*06.06.19*
P1	*Submission for Advertisment Consent*	*01.10.18*

GENERAL NOTES:

All dimensions to be checked on site prior to commencement of any works, and/or preparation of any shop drawings.

Sizes of and dimensions to any structural elements are indicative only. See structural engineers drawings for actual sizes / dimensions.


Sizes of and dimensions to any service elements are indicative only. See service engineers drawings for actual sizes and dimensions.

This drawing to be read in conjunction with all other Architect's drawings, specifications and other Consultants' information.

All proprietary systems shown on this drawing are to be installed strictly in accordance with the Manufacturers/Suppliers recommended details.

Any discrepancies between information shown on this drawing and any other contract information or manufacturers/suppliers recommendations is to be brought to the attention of the Architect.

DO NOT SCALE FROM THIS DRAWING.

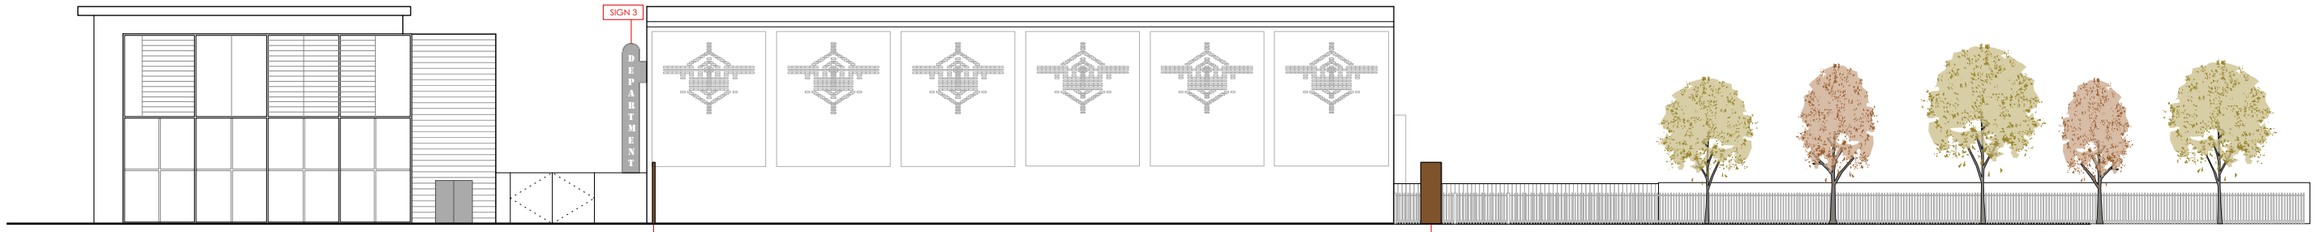

DRAWING: *Proposed Elevation*

SCALE: *1:300 @ A3*	PROJECT NUMBER: *058/18*
DATE: *September 2018*	DRAWING STATUS: *Information*
DWG No.: *BW-SI-52*	REVISION: *P3*

PROJECT: **BONDED SIGNAGE APPLICATION**

STATUS	REVISION	DATE
P3	*Drawing Revision*	*04.07.19*
P2	*Submission for Advertisment Consent Revised*	*02.11.18*
P1	*Submission for Advertisment Consent*	*01.10.18*

GENERAL NOTES:

All dimensions to be checked on site prior to commencement of any works, and/or preparation of any shop drawings.

Sizes of and dimensions to any structural elements are indicative only. See structural engineers drawings for actual sizes / dimensions.


Sizes of and dimensions to any service elements are indicative only. See service engineers drawings for actual sizes and dimensions.

This drawing to be read in conjunction with all other Architect's drawings, specifications and other Consultants' information.

All proprietary systems shown on this drawing are to be installed strictly in accordance with the Manufacturers/Suppliers recommended details.

Any discrepancies between information shown on this drawing and any other contract information or manufacturers/suppliers recommendations is to be brought to the attention of the Architect.

DO NOT SCALE FROM THIS DRAWING.

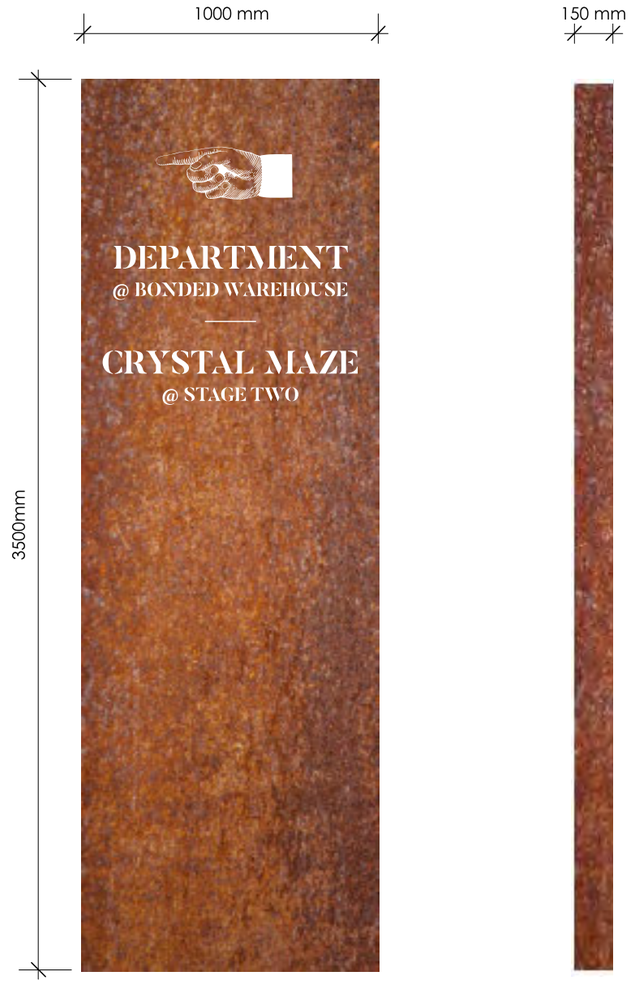


1 Sign 01 + 02
Front Elevation

2 Sign 01 + 02
Side Elevation

Corten Steel effect freestanding signage Totem with cutout lettering

Groundworks to facilitate installation of totem to include re-tarmac of area around the totem to match existing.

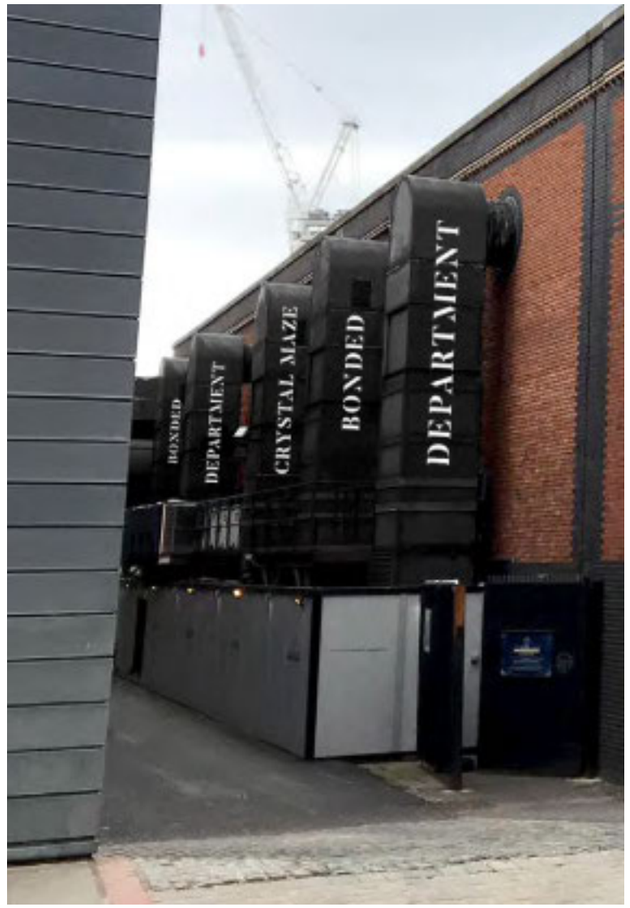

3 Sign 03
Stencil Signage to Painted Ductwork

All existing ductwork, bracketry, walways, metalwork to be repainted in external metal paint. Colour of ductwork to be black/grey.

Stencil signage to be painted on side face of each duct.
Colour of stencil signage to be white.

DRAWING: *Signage Details*

SCALE: *nts @ A3*	PROJECT NUMBER: *058/18*
DATE: *September 2018*	DRAWING STATUS: *Information*
DWG No.: *BW-SI-53*	REVISION: -

PROJECT
BONDED SIGNAGE APPLICATION

STATUS	REVISION	DATE
P3	*Drawing Revision*	*DRAFT*
P2	*Submission for Advertisment Consent Revised*	*02.11.18*
P1	*Submission for Advertisment Consent*	*01.10.18*

GENERAL NOTES:

All dimensions to be checked on site prior to commencement of any works, and/or preparation of any shop drawings.

Sizes of and dimensions to any structural elements are indicative only. See structural engineers drawings for actual sizes / dimensions.

Sizes of and dimensions to any service elements are indicative only. See service engineers drawings for actual sizes and dimensions.


This drawing to be read in conjunction with all other Architect's drawings, specifications and other Consultants' information.

All proprietary systems shown on this drawing are to be installed strictly in accordance with the Manufacturers/Suppliers recommended details.

Any discrepancies between information shown on this drawing and any other contract information or manufacturers/suppliers recommendations is to be brought to the attention of the Architect.

DO NOT SCALE FROM THIS DRAWING.


THE CRYSTAL MAZE
LIVE EXPERIENCE
DEPARTMENT
CRYSTAL MAZE
BONDED
DEPARTMENT
CRYSTAL MAZE
BONDED
DEPARTMENT

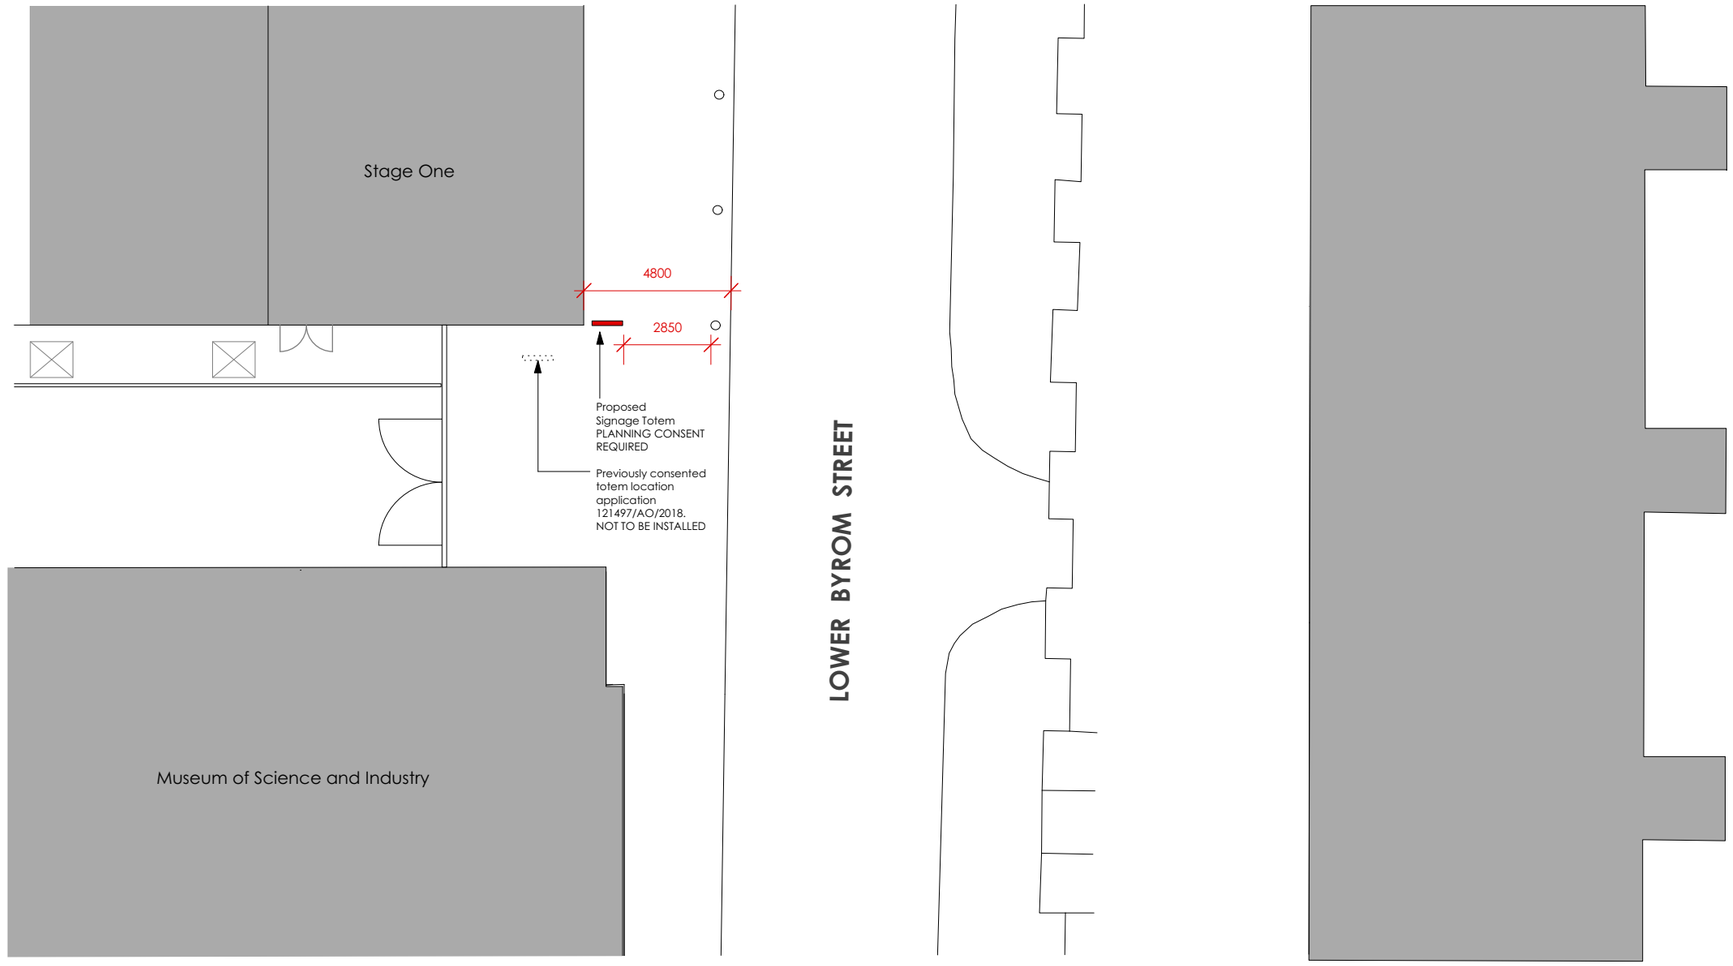

1 Detail Location Plan Signage 01

1:200 @ A3

DRAWING	*Detail Signage Plan*	
SCALE	*1:200 @ A3*	PROJECT NUMBER *058/18*
DATE	*June 2019*	DRAWING STATUS *Information*
DWG No.	*BW-SI-61*	REVISION *P2*

PROJECT

BONDED SIGNAGE APPLICATION

STATUS	REVISION	DATE
P2	*Submission for Advertisment Consent*	*04.07.19*
P1	*Submission for Advertisment Consent*	*06.06.19*

GENERAL NOTES:

All dimensions to be checked on site prior to commencement of any works, and/or preparation of any shop drawings.

Sizes of and dimensions to any structural elements are indicative only. See structural engineers drawings for actual sizes / dimensions.

Sizes of and dimensions to any service elements are indicative only. See service engineers drawings for actual sizes and dimensions.

This drawing to be read in conjunction with all other Architect's drawings, specifications and other Consultants' information.

All proprietary systems shown on this drawing are to be installed strictly in accordance with the Manufacturers/Suppliers recommended details.

Any discrepancies between information shown on this drawing and any other contract information or manufacturers/suppliers recommendations is to be brought to the attention of the Architect.

DO NOT SCALE FROM THIS DRAWING.