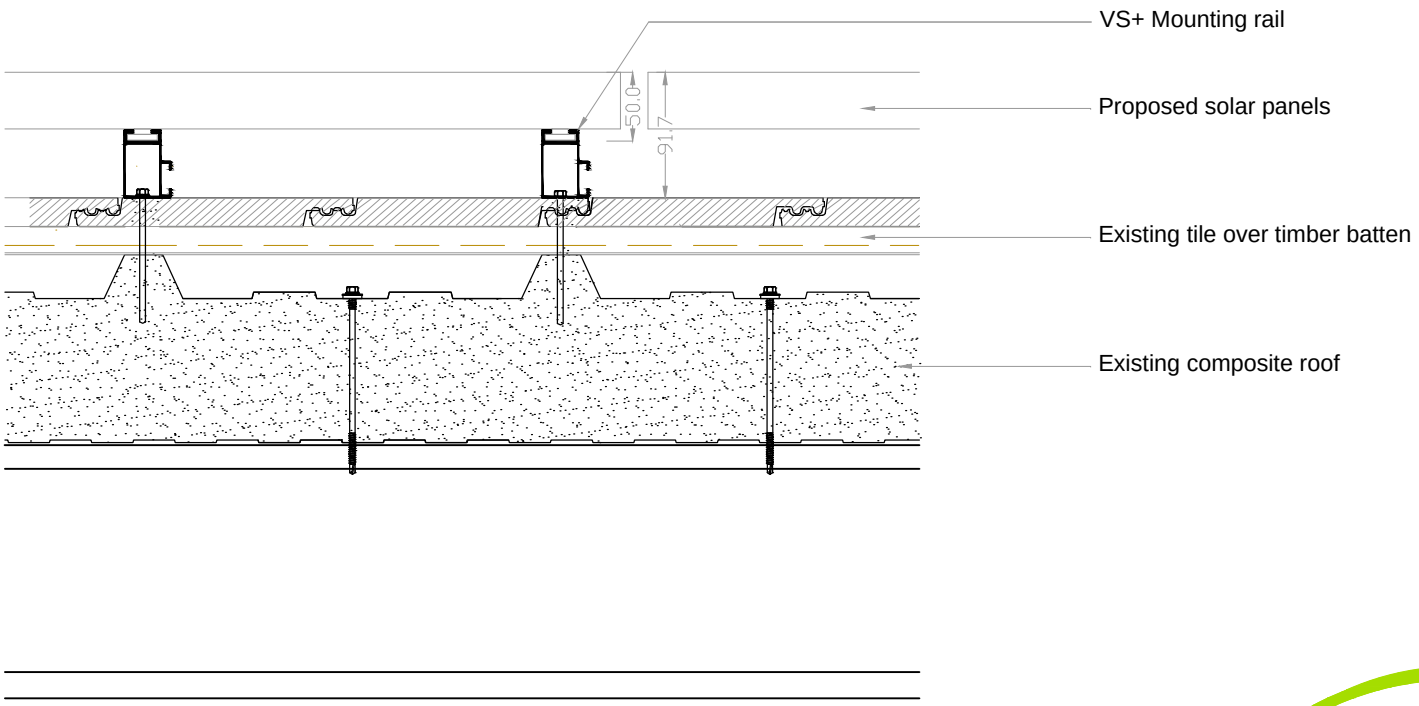


Client Great Places Housing Group	Job No 5730	Date 25.04.19	Drawn AG
Project Pv Installation	Drawing No 05	Status -	Approved TN
Title Roof Detail	Scale 1:20@ A4	Rev -	

Arcus Consulting LLP
Wakefield 0192 466 9000 Manchester 0161 905 3222 Cambridge 0122 325 7706
Liverpool 0151 708 1080 Newcastle 0191 272 5781 info@arcus.uk.com
www.arcus.uk.com

This drawing is the copyright of Arcus. Contractors must check all dimensions on site. Do not scale the drawings.Only figured dimensions are to be worked to.