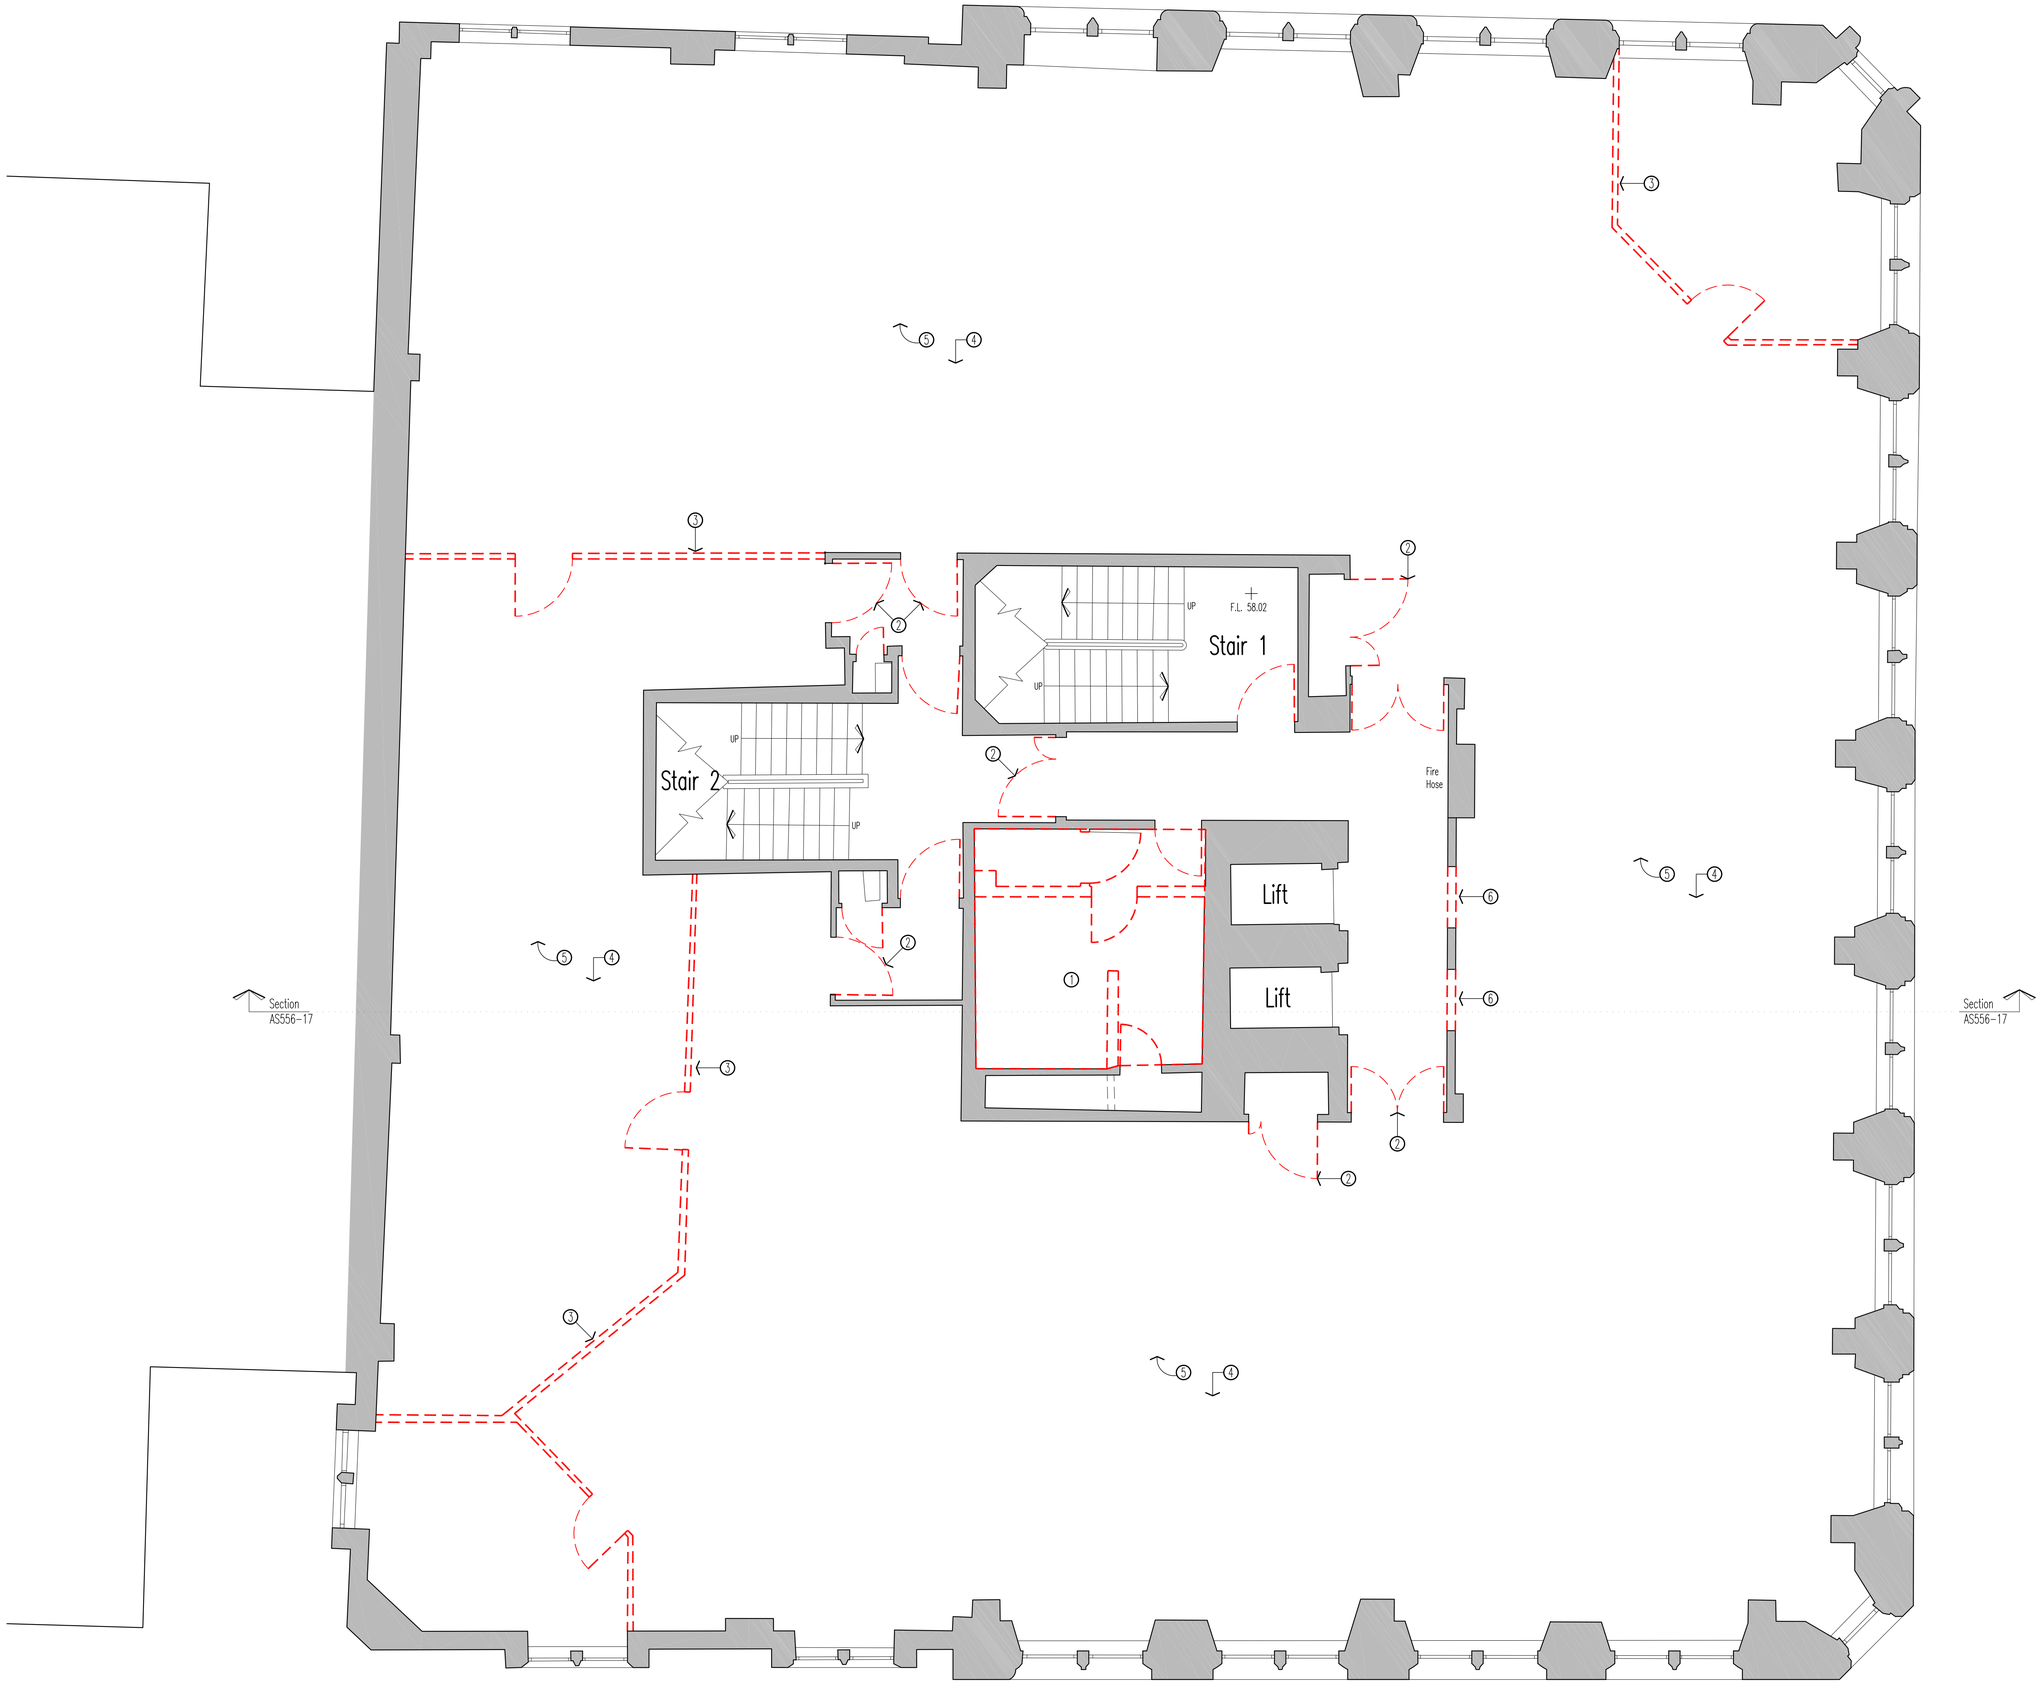


- ALL EXISTING SITE INFORMATION IS TAKEN FROM THE CHRISTIANS MEASURED SOLUTIONS SURVEY WORKS DATED MAY 2018 DRAWING NUMBER: SG-FLOOR-002
- ALL DIMENSIONS AND LEVELS ARE TO BE CHECKED ON SITE.
- ANY DISCREPANCIES ARE TO BE REPORTED TO CUBE ARCHITECTURE AND DESIGN BEFORE ANY WORK COMMENCES.
- THIS DRAWING SHALL NOT BE SCALED TO ASCERTAIN ANY DIMENSIONS. WORK TO FIGURED DIMS ONLY.
- THIS DRAWING SHALL NOT BE REPRODUCED WITHOUT EXPRESS WRITTEN PERMISSION FROM CUBE ARCHITECTURE AND DESIGN.

NOTES:

(1) Existing Toilets:
Existing fixtures and fittings to be stripped out and carted away. All existing walls/doors/frames and cubicles shown dashed to be taken down and carted away.
Strip up existing floor and wall finishes and cart away.
Existing ceiling including grid to be taken down.

(2) Existing Doors:
Typically ALL doors and architraves to be removed and carted away

(3) Existing Partitions:
Typically ALL office partitions and doors to be taken down and carted away.

(4) Existing Floors:
All existing floor finishes to be removed and carted away. Floor made good for new finishes

(5) Existing Ceilings:
Existing ceilings including light fittings M&E and suspension grid to be stripped out and carted away.

(6) Existing Walls:
Section of existing wall to be removed to create opening into Office Suite. Make good as required

Rev	Description	Date	By

Status:
PLANNING

Client:
APAM

Contract:
60 SPRING GARDENS
MANCHESTER

Drawing:
DEMOLITION / ENABLING WORKS TO:
SECOND FLOOR

Drawing No:	Revision:	Scales:
AS556-13		1:50@A1
Drawn:	Checked:	Date:
AB		APRIL '19

CUBE architecture and design
www.cubearchitecture.net
commercial house
clarence avenue
trafford park
m17 1qs
tel: 0161 848 5893

DO NOT scale from this drawing.