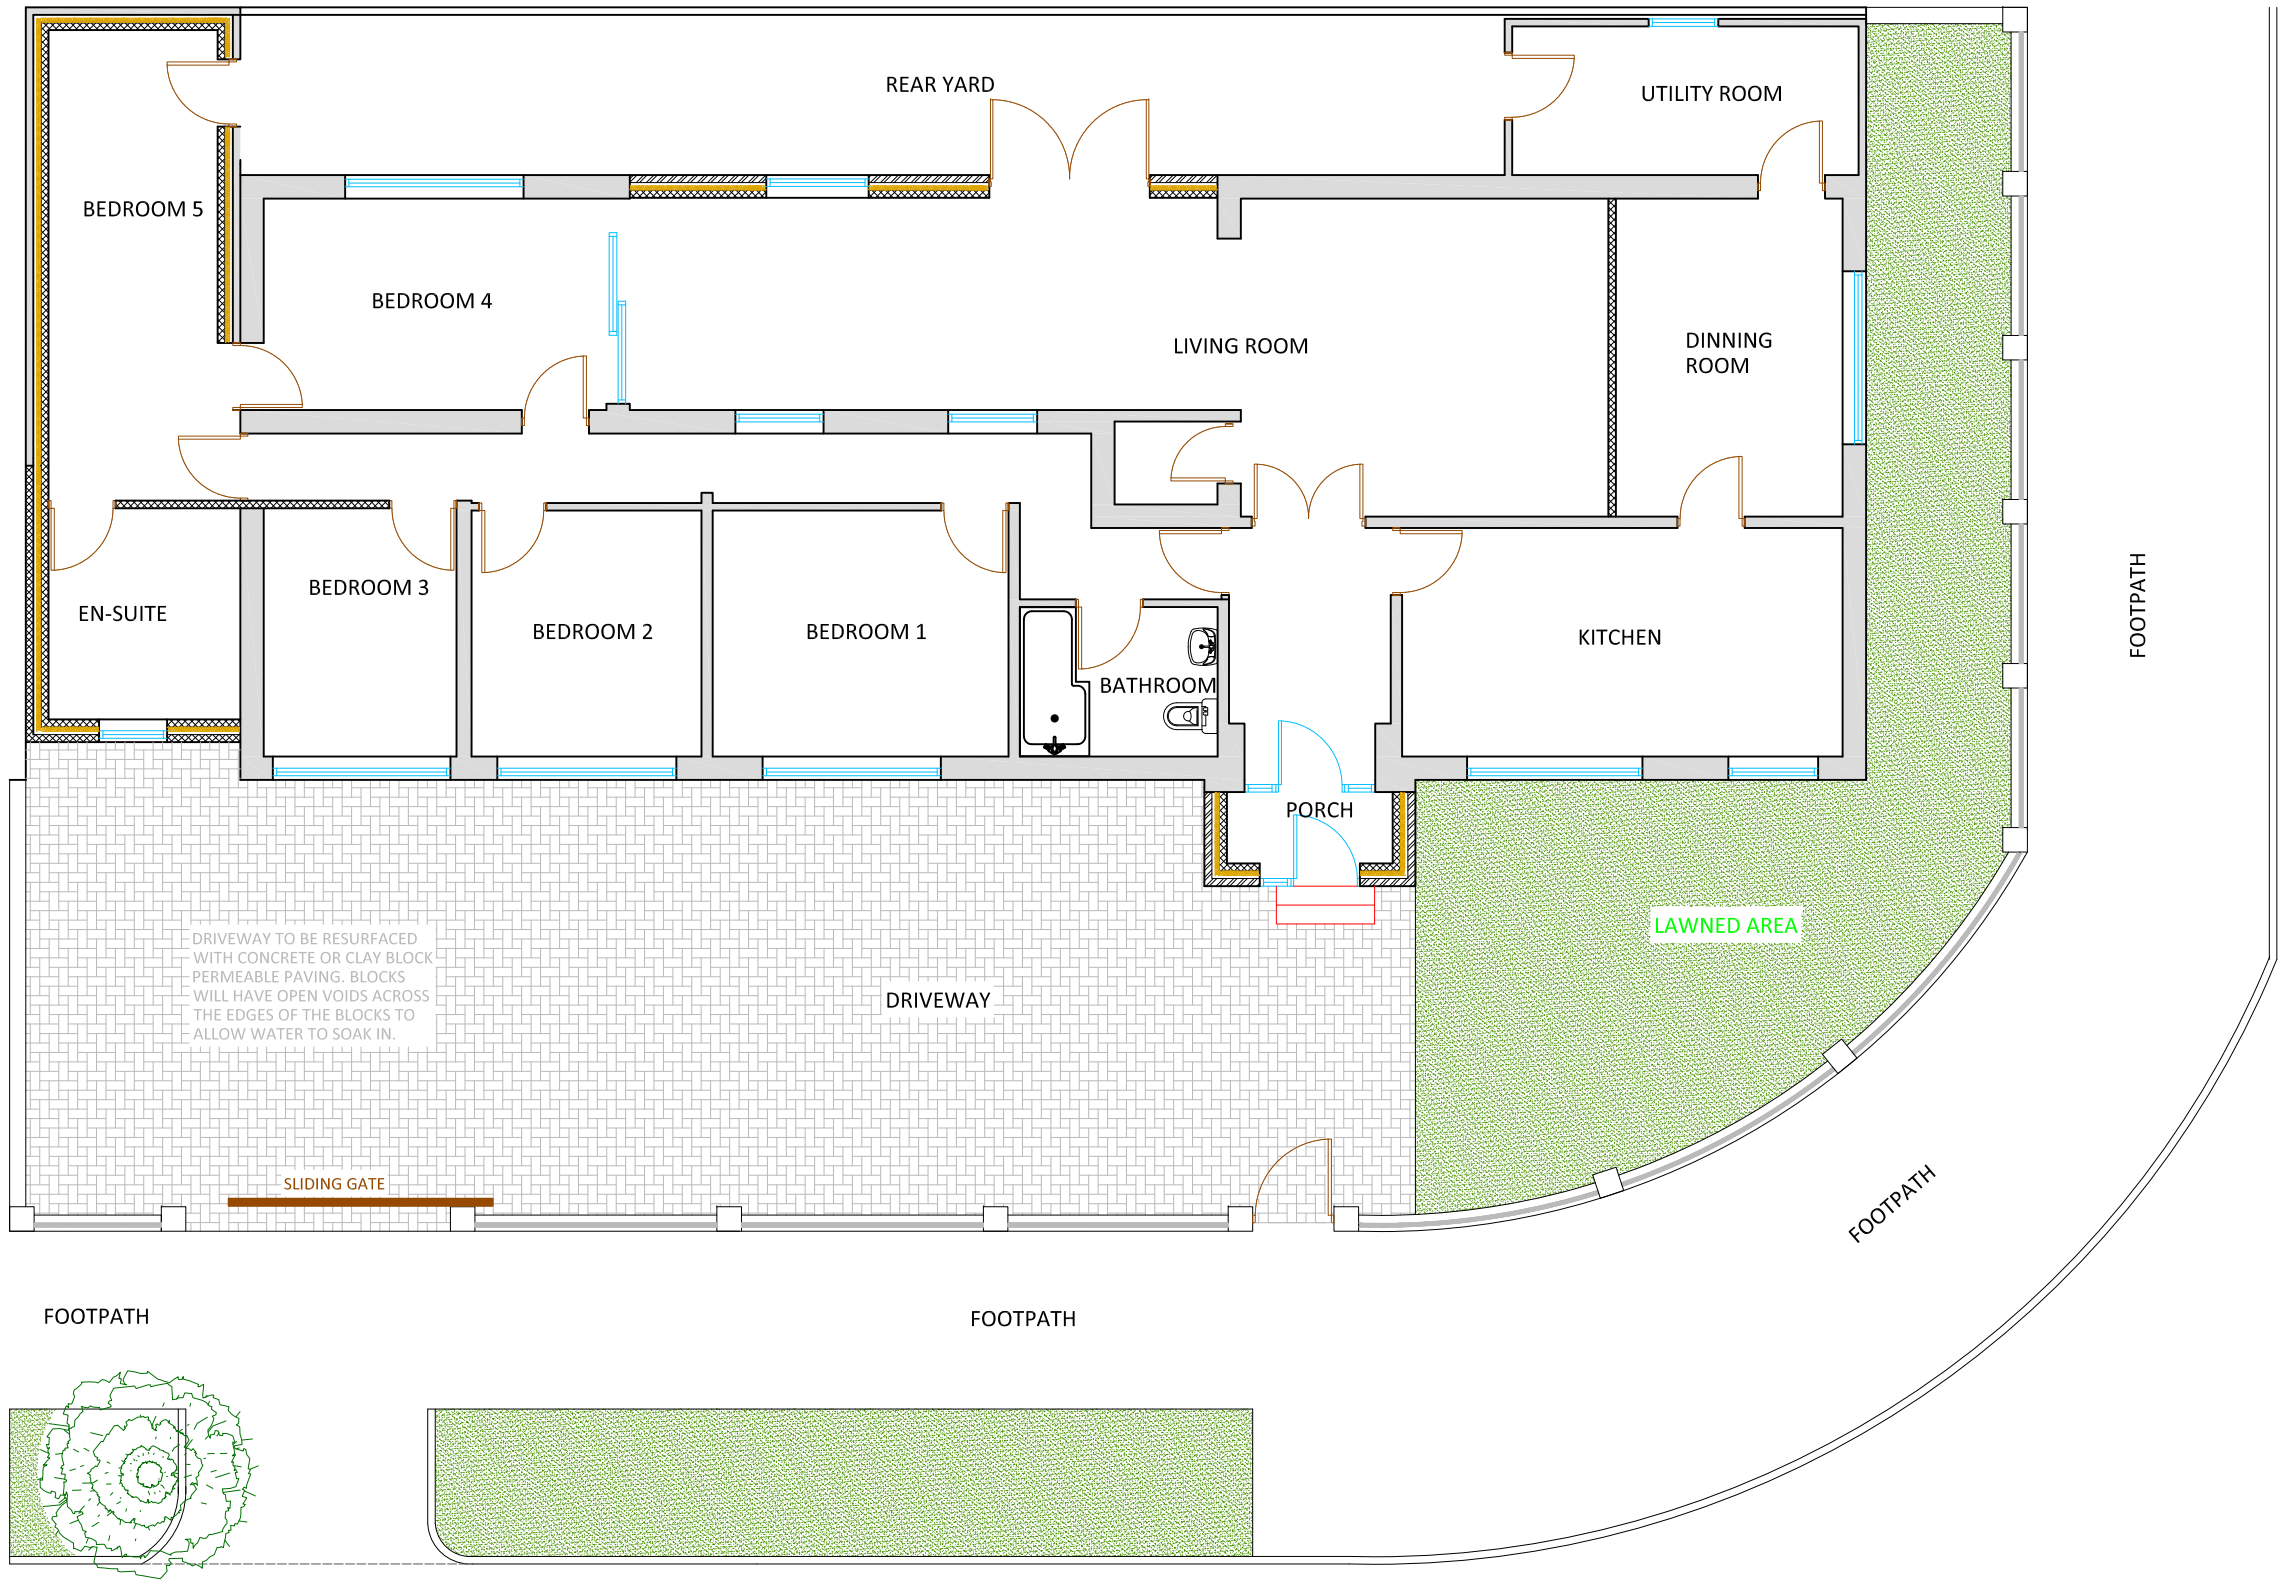

PROPOSED GROUND FLOOR PLAN

REV	DATE	AMENDMENTS
A1	24/07/2019	SIDE EXTENSION STEPPED IN 500MM & FRONT GARDEN WALL INFILL TIMBER PANEL REPLACED WITH PERMEABLE IRON WALL RAILING.

CLIENT	MR M AHMED & MRS A MUKHTAR
DRAWN BY	SK
DATE	01 MAY 2019
SCALE	1:100 @ A3
PROJECT REF	00164
DRAWING No	4/6

TITLE:
PROPOSED GARAGE CONVERSION AND SINGLE STOREY REAR EXTENSION FRONT BOUNDARY WALL ALTERATION AT:

16 TYNDALL AVENUE
MOSTON
M40 9PP

(No reliance should be placed upon dimensions which are scaled off this drawing : please see annotations.)
(THIS DRAWING IS COPYRIGHT & SHALL NOT BE REPRODUCES WITHOUT PERMISSION.)

A3 ARCHITECTURAL SERVICES
86c BURY OLD ROAD, MANCHESTER, M8 5BW
TEL: 0161 7959980 MOB: 07771868293
EMAIL: a3architecturalservices@hotmail.com