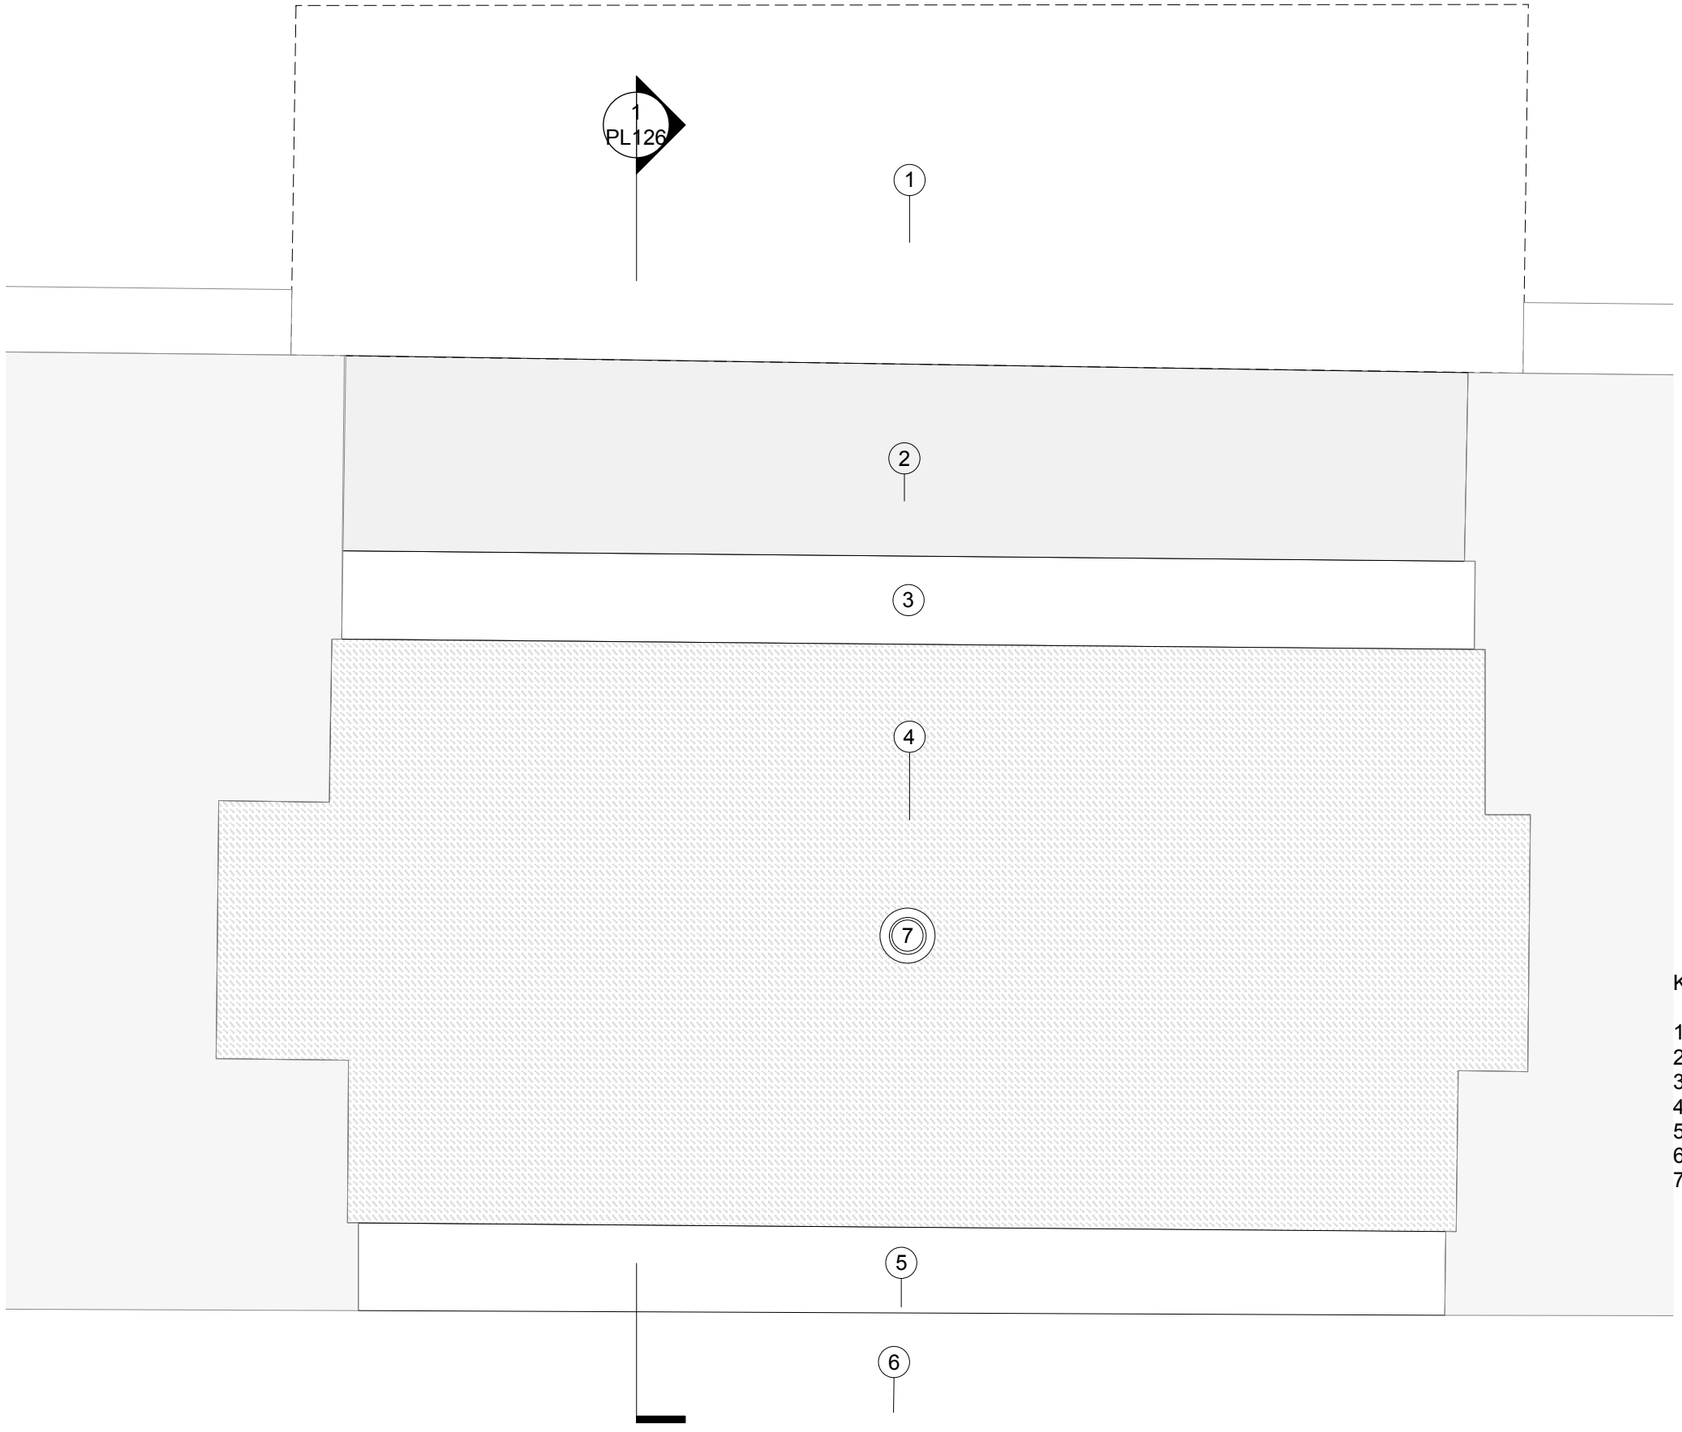


Key

1. Original sandstone canopy above.
2. Original sandstone lintel.
3. Original painted timber frame.
4. New bronze soffit panel cladding to match new doorset.
5. Non-original wall above doors.
6. Non-original plaster ceiling.
7. New spotlight fitting recessed to new soffit panel.

2 Entrance 02 - Market Street
Scale: 1:10

0.0 0.5 1.0 M

Revisions

P1 Issued for Planning 04.04.2019

Hutchison Kivotos Architects 2 Whites Grounds London SE1 3LA 020 7403 7323 email: info@hkarchitects.co.uk

PLANNING	Dwg. No. **315.PL.139**
Project Manchester Royal Exchange	**Drawing title** Proposed soffit - Entrance 2
Client BVK	**Scale** 1:10 @ A3 **Rev** P1
	Drawn by VL **Date** Jan/19

Do not scale. All dimensions to be confirmed on site.
Information contained in this drawing is the sole copyright of Hutchison Kivotos Architects Ltd. and is not to be reproduced without permission.