
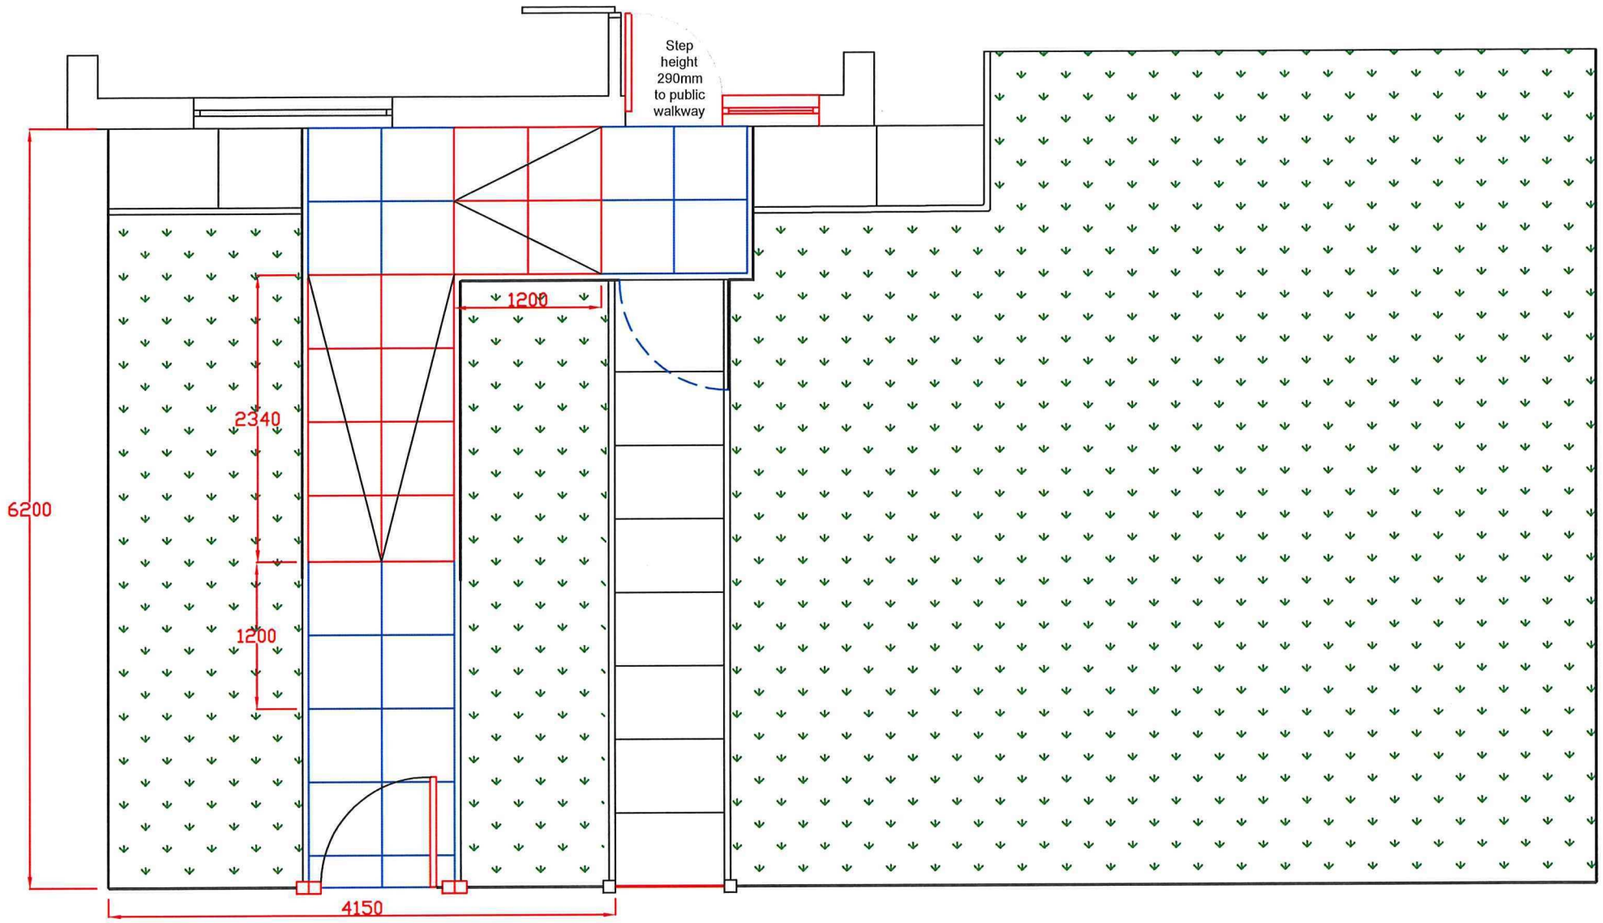


PROPOSED
LAYOUT

Manchester`s Local Care Organisation Technical Officer Service 29 Poland St, Unit 1 Ancoats, Manchester, M4 6AZ	Project wetroom Mrs Ibolya Novak 3 Flateley Close Hulme Manchester M15 6FX	Drawn By: **DS** Scale: **1/50**	Date: 25/10/18 Drawing No: **1**

Manchester Local Care Organisation

Leading local care, improving lives in Manchester, with you

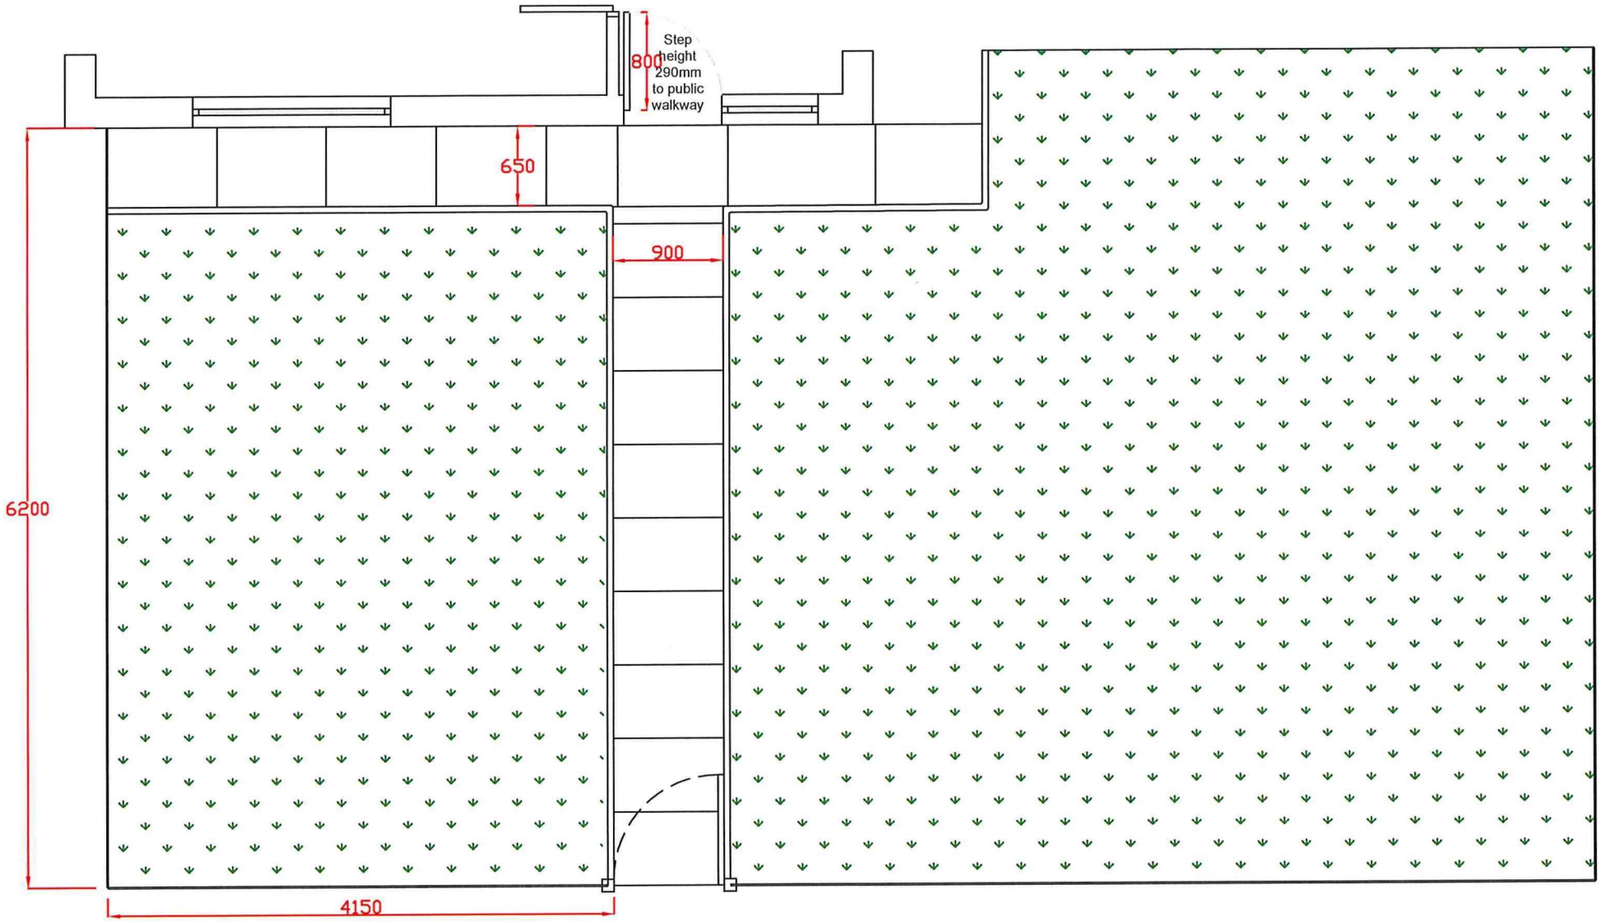


EXISTING
LAYOUT

Manchester`s Local Care Organisation Technical Officer Service 29 Poland St, Unit 1 Ancoats, Manchester, M4 6AZ	Project wetroom Mrs Ibolya Novak 3 Flateley Close Hulme Manchester M15 6FX	Drawn By: **DS** Scale: **1/50**	Date: 25/10/18 Drawing No: **1**


Manchester Local Care Organisation

Leading local care, improving lives in Manchester, with you

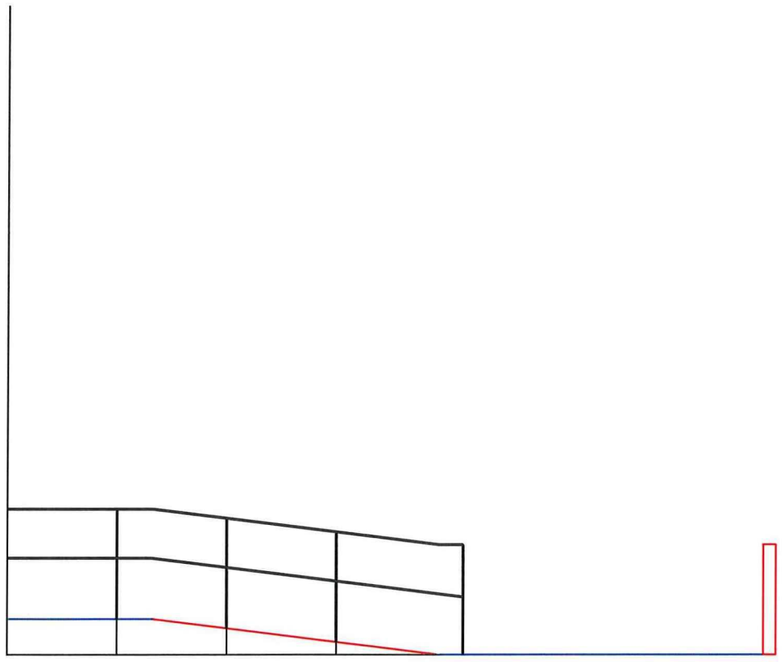

PROPOSED
LAYOUT

view from
No 1 Flatley
Close

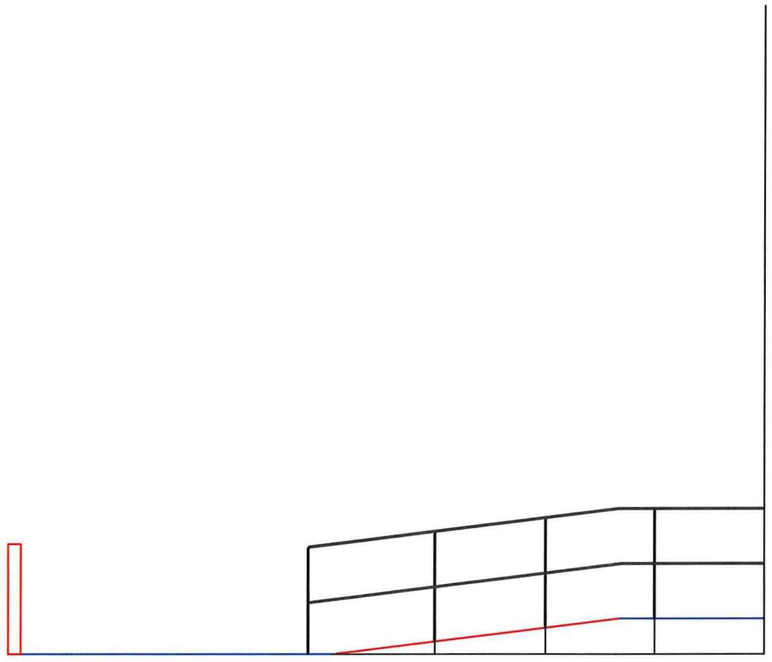


PROPOSED
LAYOUT

view from
No 2 Epping
Street.

Manchester`s Local Care Organisation Technical Officer Service 29 Poland St, Unit 1 Ancoats, Manchester, M4 6AZ	Project wetroom Mrs Ibolya Novak 3 Flateley Close Hulme Manchester M15 6FX	Drawn By: **DS** Scale: **1/50**	Date: 25/10/18 Drawing No: **1**

Manchester Local Care Organisation

Leading local care, improving lives in Manchester, with you

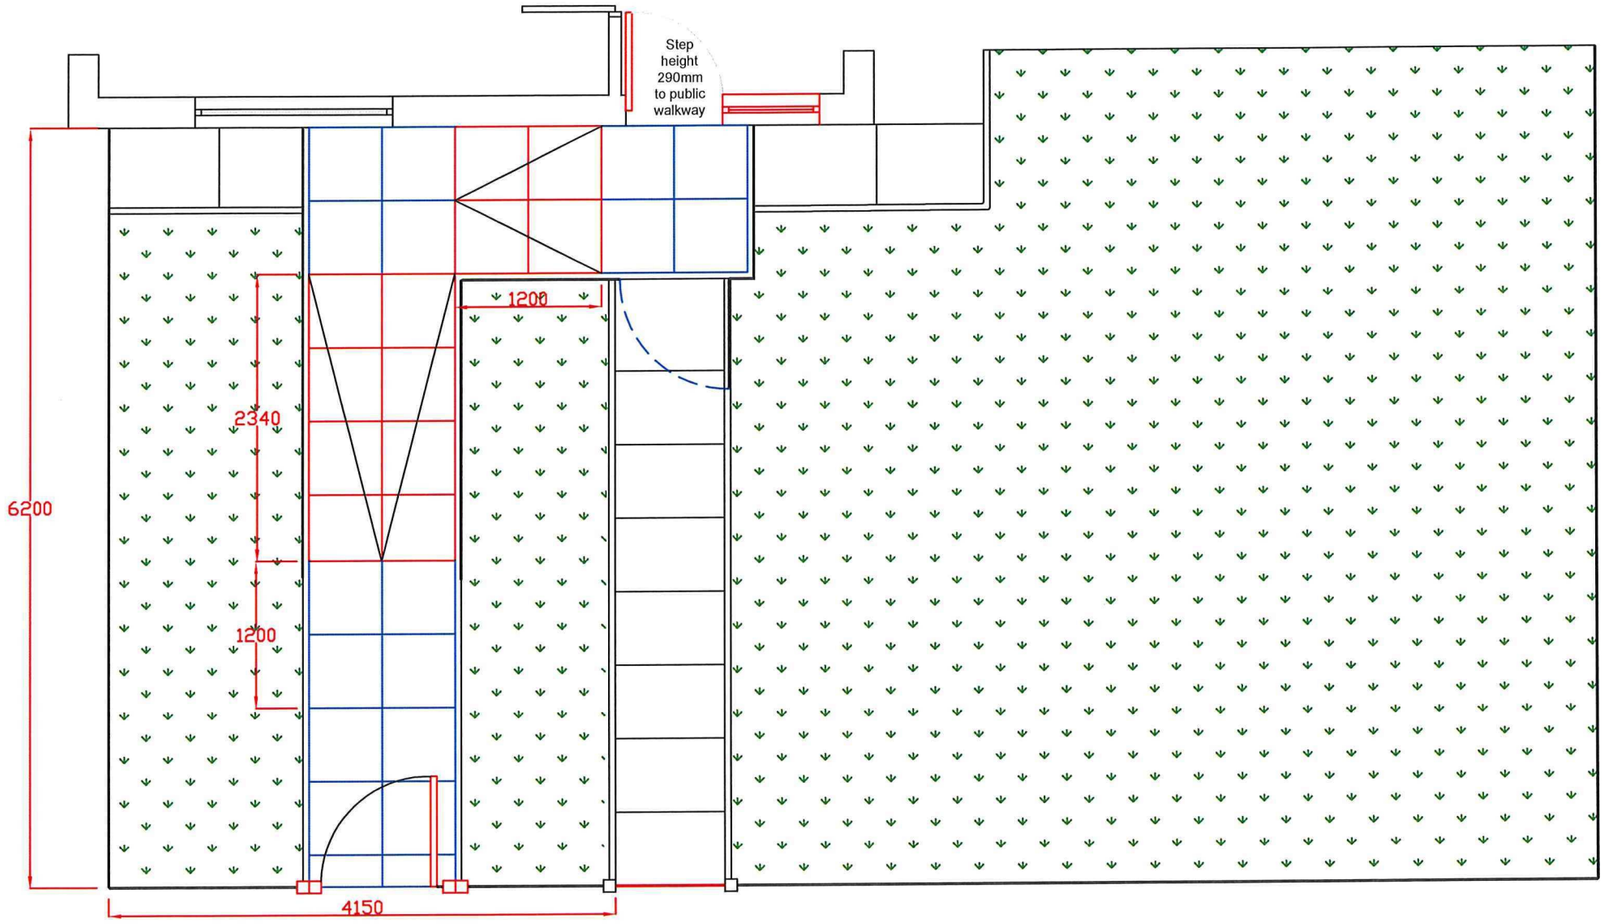


PROPOSED
LAYOUT

Manchester`s Local Care Organisation Technical Officer Service 29 Poland St, Unit 1 Ancoats, Manchester, M4 6AZ	Project wetroom Mrs Ibolya Novak 3 Flateley Close Hulme Manchester M15 6FX	Drawn By: **DS** Scale: **1/50**	Date: 25/10/18 Drawing No: **1**

Manchester Local Care Organisation

Leading local care, improving lives in Manchester, with you

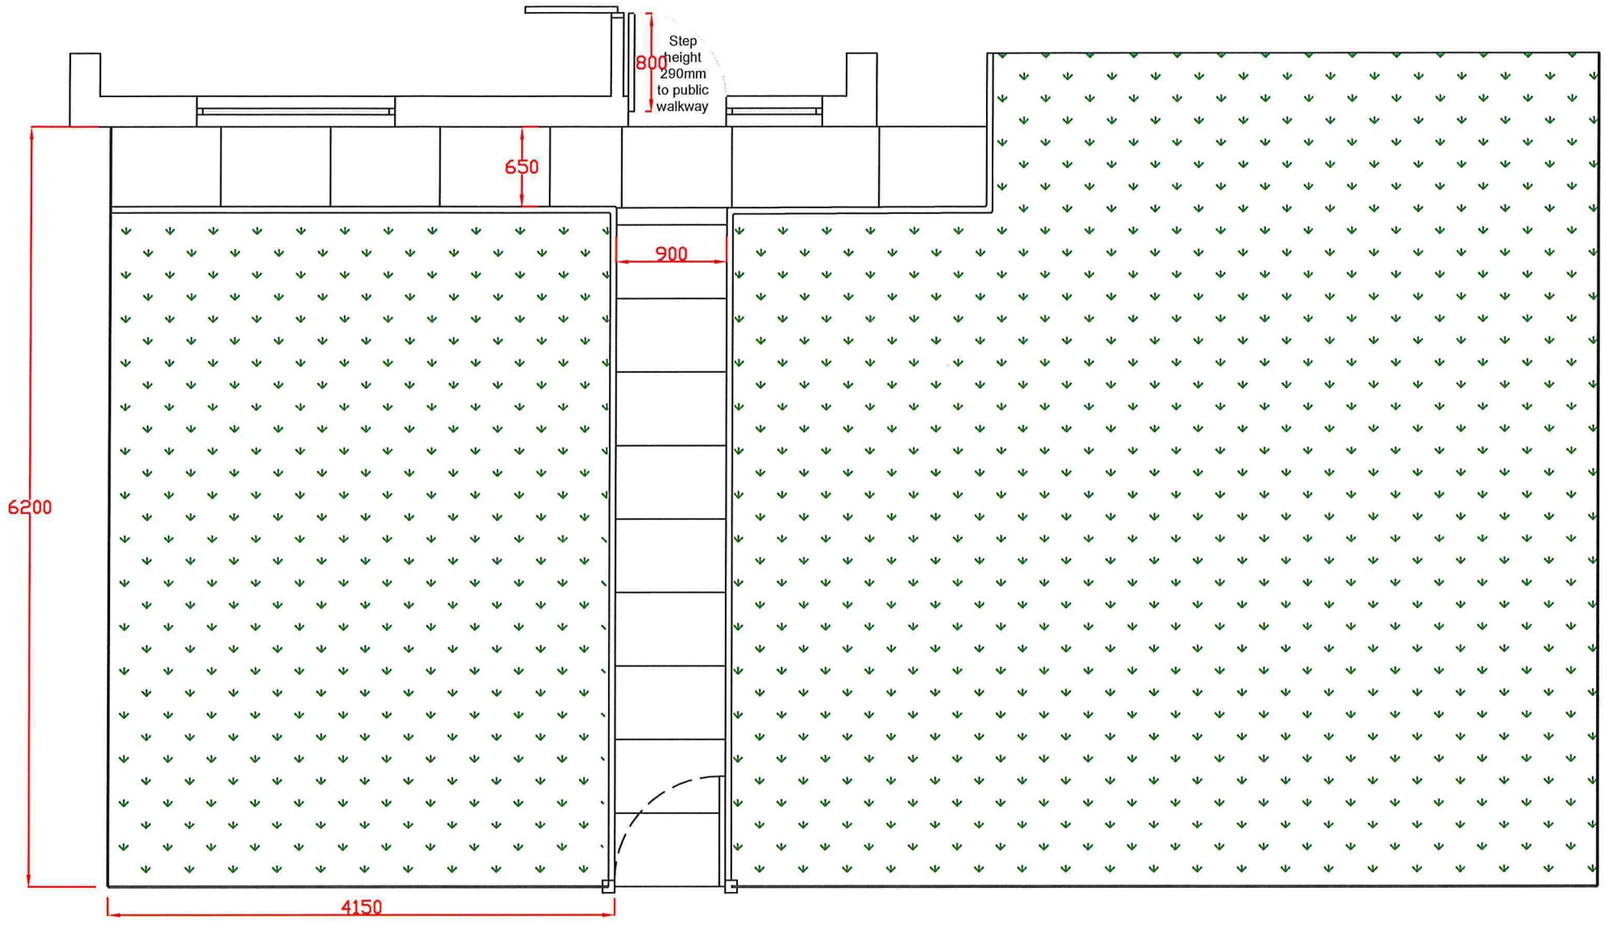

EXISTING
LAYOUT

Manchester`s Local Care Organisation

Technical Officer Service

29 Poland St, Unit 1
Ancoats,
Manchester,
M4 6AZ

Project wetroom

Mrs Ibolya Novak
3 Flateley Close
Hulme
Manchester
M15 6FX

Drawn By:	Date:
DS	25/10/18
Scale:	Drawing No:
1/50	**1**

Manchester Local Care Organisation

Leading local care, improving lives in Manchester, with you