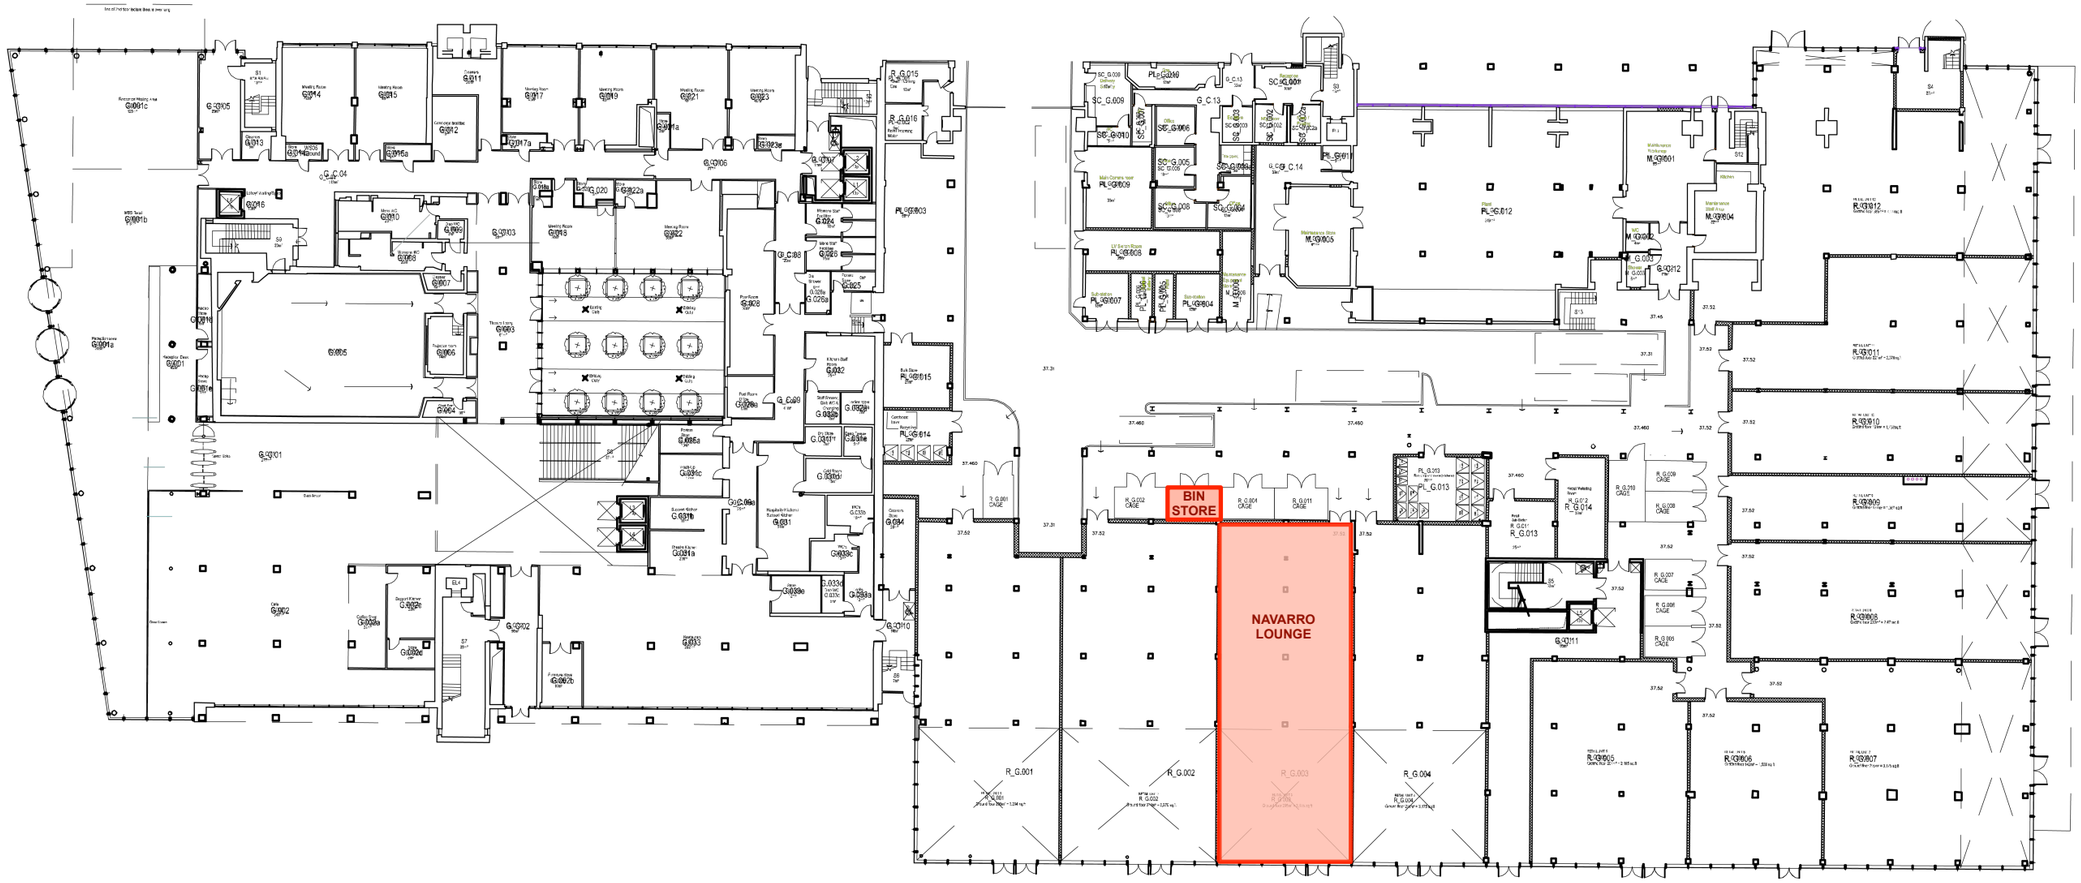


Condition 18 requires the submission of details in respect of refuse arrangements. There is an external refuse store where indicated which acts as the point of collection by the appointed waste contractor. Prepared in conjunction with the landlord's waste management strategy and waste contractor, this arrangement is considered sufficient and entirely appropriate.

Rev Date Initials Details

Purpose of Issue

DISCHARGE OF CONDITIONS

RICHARD PEDLAR ARCHITECTS
ARCHITECTURE • CONSERVATION • URBAN DESIGN

RPCA 4 Grove Road Redland
Bristol BS6 6UJ • 0117 974 2612
www.rpca.co.uk • info@rpca.co.uk

Project **Navarro Lounge** at Unit 3, Manchester Business School

Client Loungers Ltd.

Title Refuse Location Plan

Drawing No. LNG3378.18-

Scale 1:250 @ A1
1:500 @ A3

Date FEB 2019

Responsibility is not accepted for errors made by others in scaling from this drawing. All construction information to be taken from figured dimensions only.