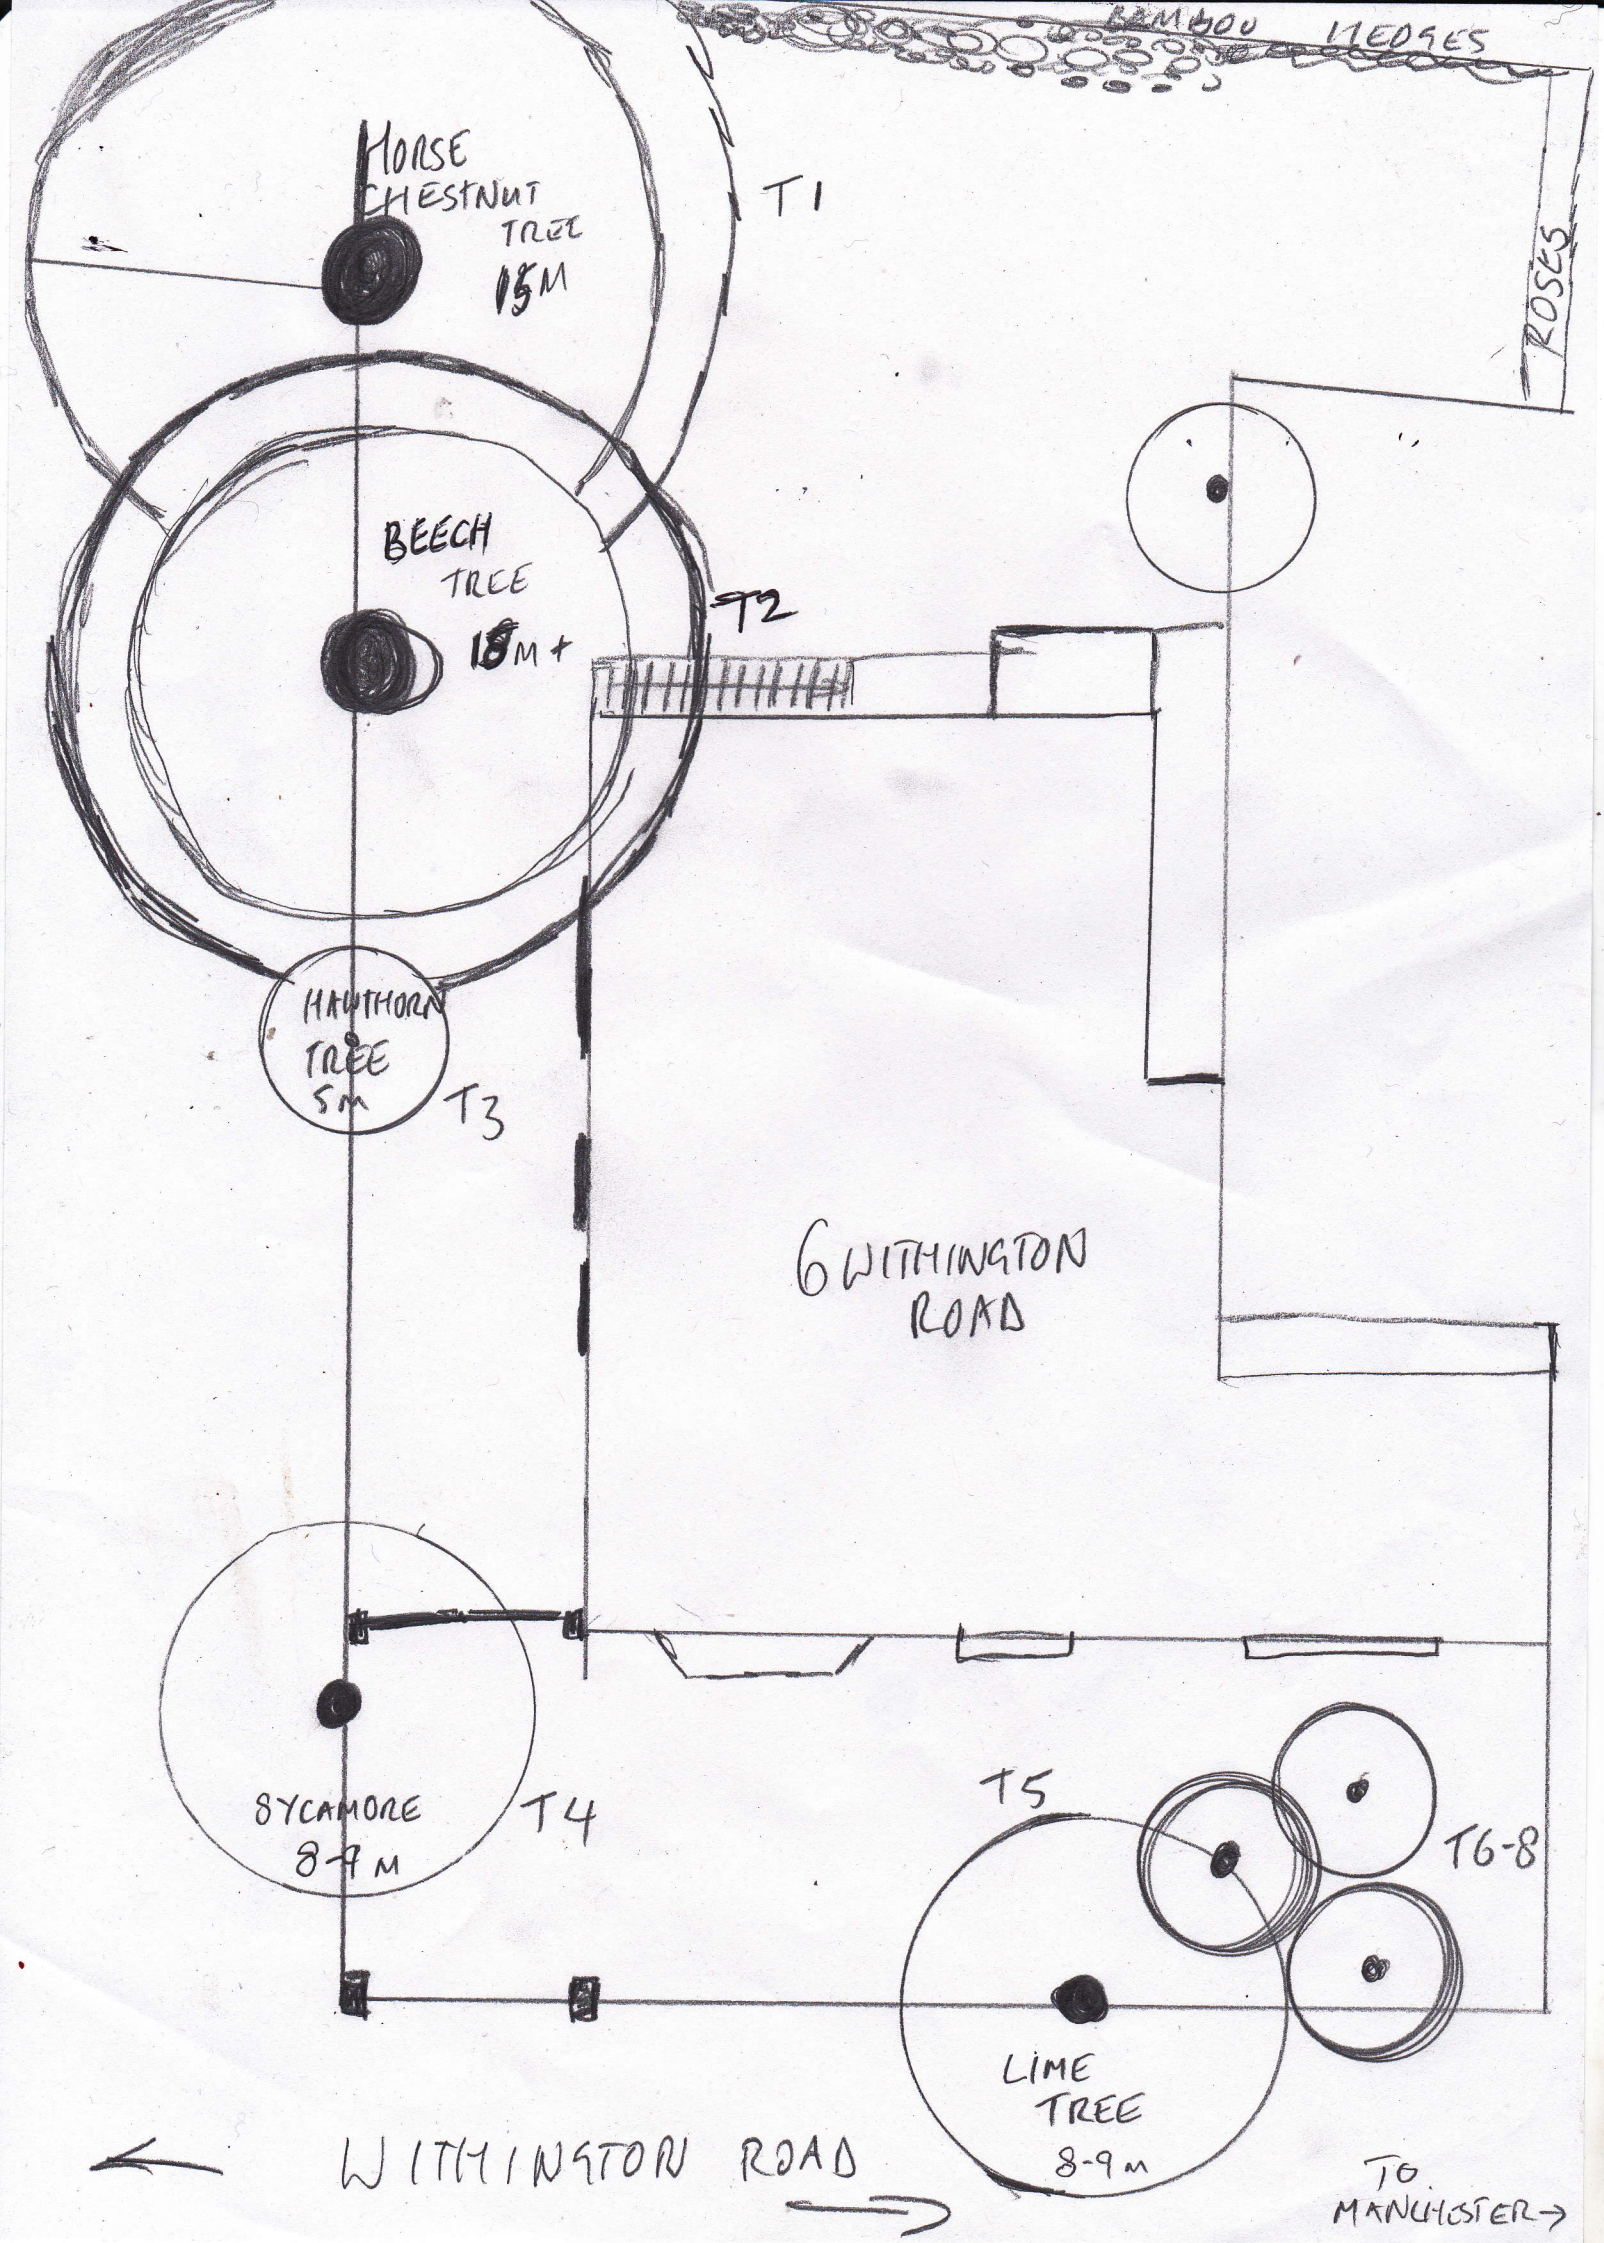
LAMBOU HEDGES
HORSE CHESTNUT TREE 15M
T1
ROSES
BEECH TREE 18M+
T2
HAWTHORN TREE 5M
T3
6 WITHINGTON ROAD
SYCAMORE 8-9M
T4
T5
T6-8
LIME TREE 8-9M
WITHINGTON ROAD
TO MANCHESTER