
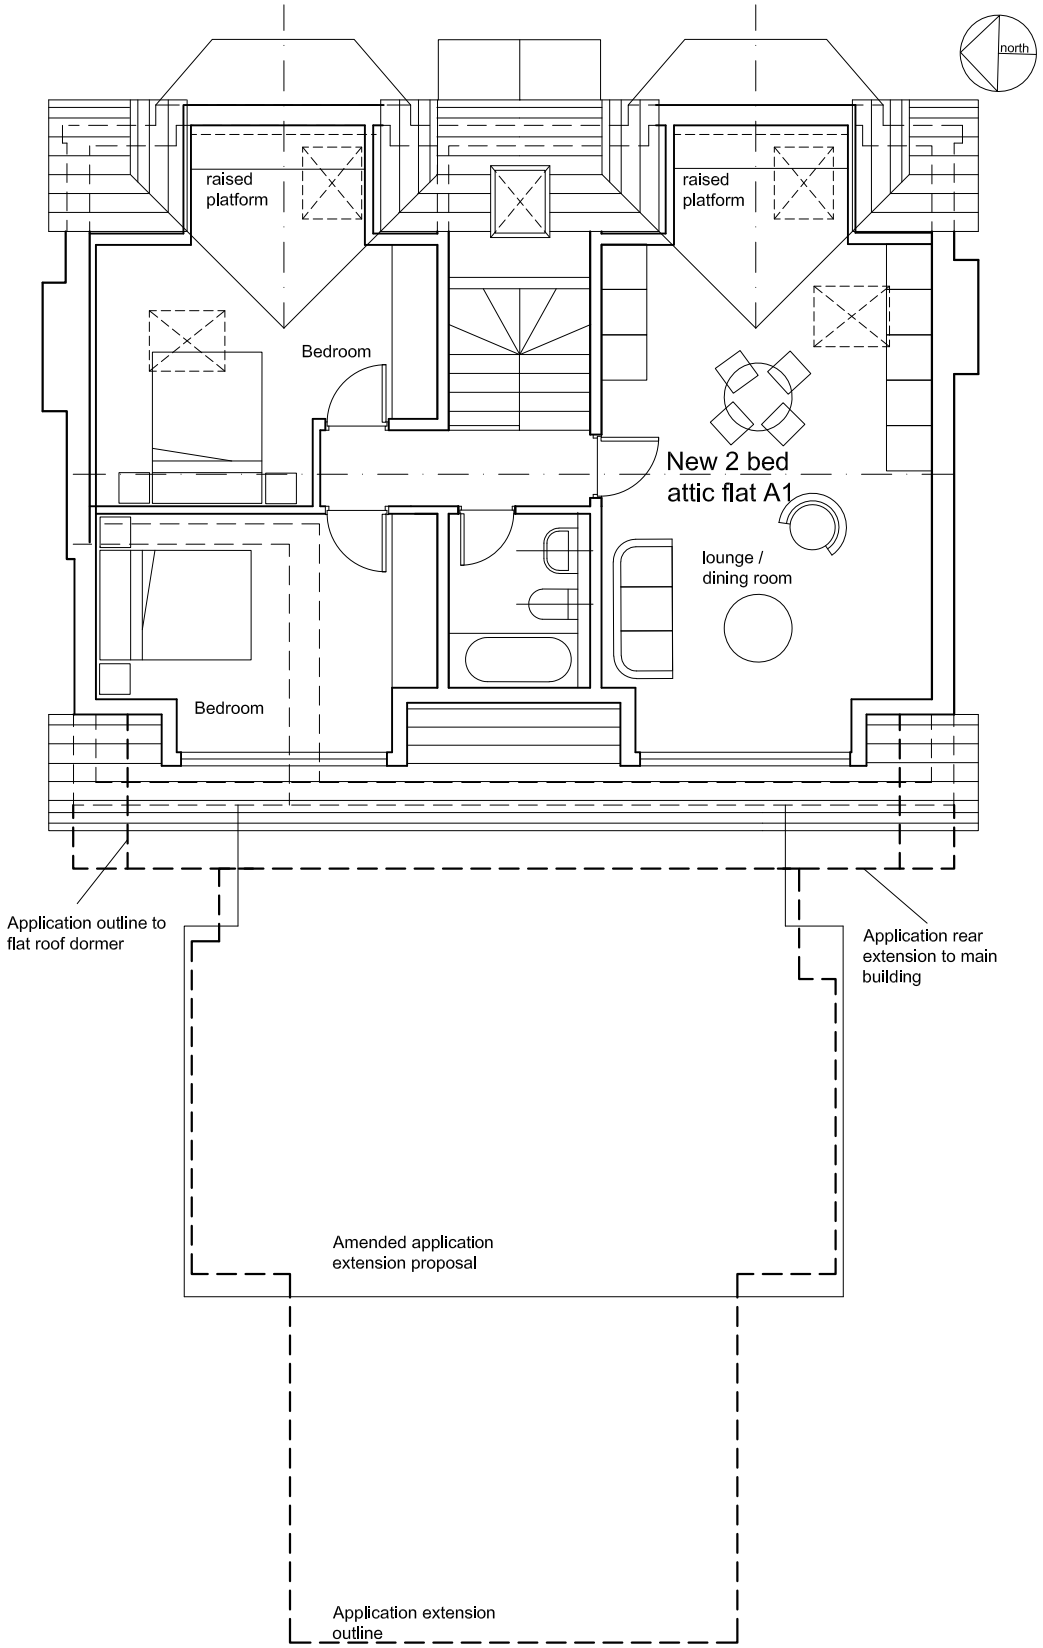


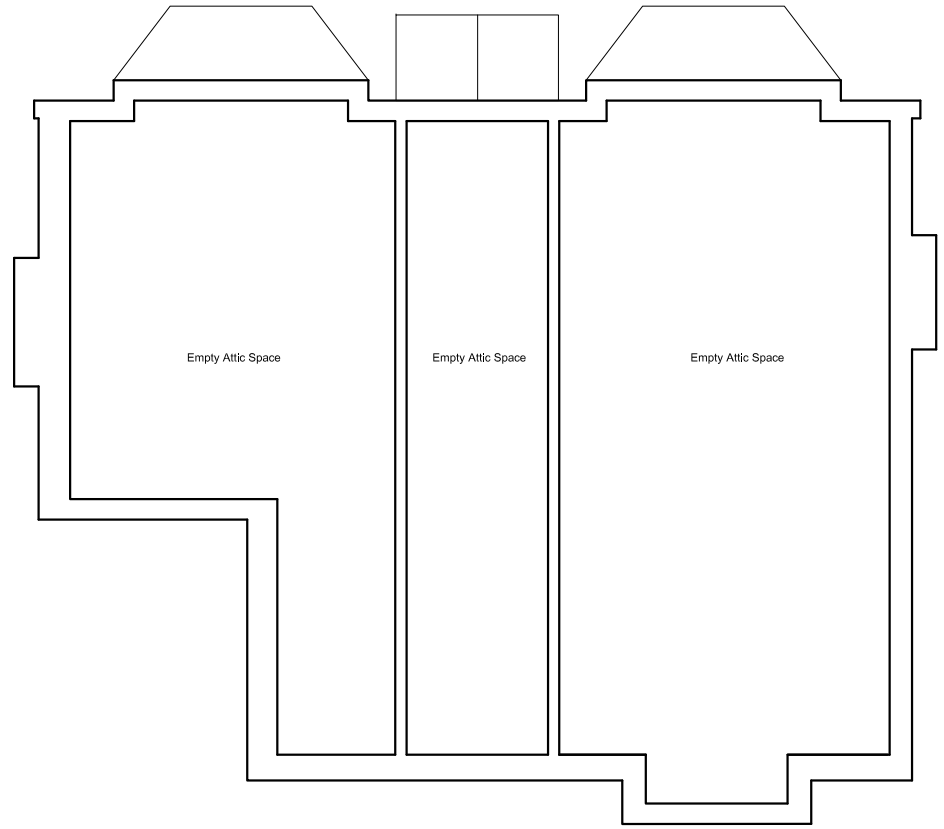

PROJECT
52 Alness rd, Whalley Range, Manchester.
Refurbishment and Extension.

SCALE
1 : 100 @ A3

CLIENT
Armistead Property Ltd

DWG No.
127-PL- GA6 revB

DRAWING TITLE
Prop & Existing Attic floor plans.

CONTRACT NO:	STAGE CODE	REV.
127	planning	-

ISSUED		
	02/10/18	-
	18/12/18	a
	26/02/19	b

sj simon james arq ltd/**architects**
UK: 120 Grosvenor st, All Saints, Manchester, M1 7HL
Spain:Enrique Larreta 1, 4b, Chamartin, Madrid, 29036