


VIEW 5

5 LOCATION 5 - NEW SINGLE SIDED SIGN

NEW HERITAGE SIGN, SINGLE SIDED SET IN EXISTING FLOWER BED; RELOCATE SHRUBS WITHIN THE BED IF NECESSARY.

SCALE BAR SCALE 1/50 @A2

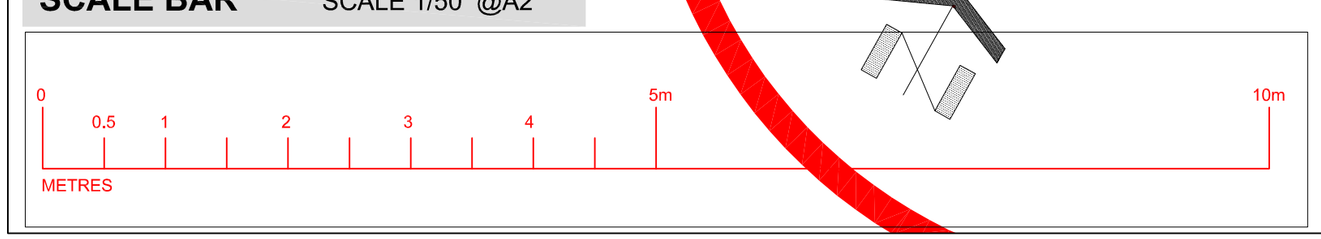

5 VIEW 5 LOCATION 5

5 LOCATION 5 RUTHERFORD

REV | COMMENT | DATE

DESIGN SERVICES UNIT

DRAWING STATUS: PLANNING

PROJECT NAME: HERITAGE INFORMATION DISPLAYS

PROJECT NO.: 6528

BUILDING NUMBER:

BUILDING NAME: SOUTH CAMPUS

SUB-SITE NAME:

SITE NAME:

TITLE: PROPOSED NEW SIGN LOCATION 5 RUTHERFORD BUILDING COUPLAND ST

DRAWING NO.: 6528-001AA-A011

ISSUE: P1

PROJECT MANAGER | DATE | SCALE: 1:50@A2

DRAWN | CHECKED | APPROVED

The University of Manchester

Directorate of Estates
Beyer Building
The University of Manchester
Oxford Road
Manchester
M13 9PL

Tel. 0161 275 2625
Fax. 0161 275 3880