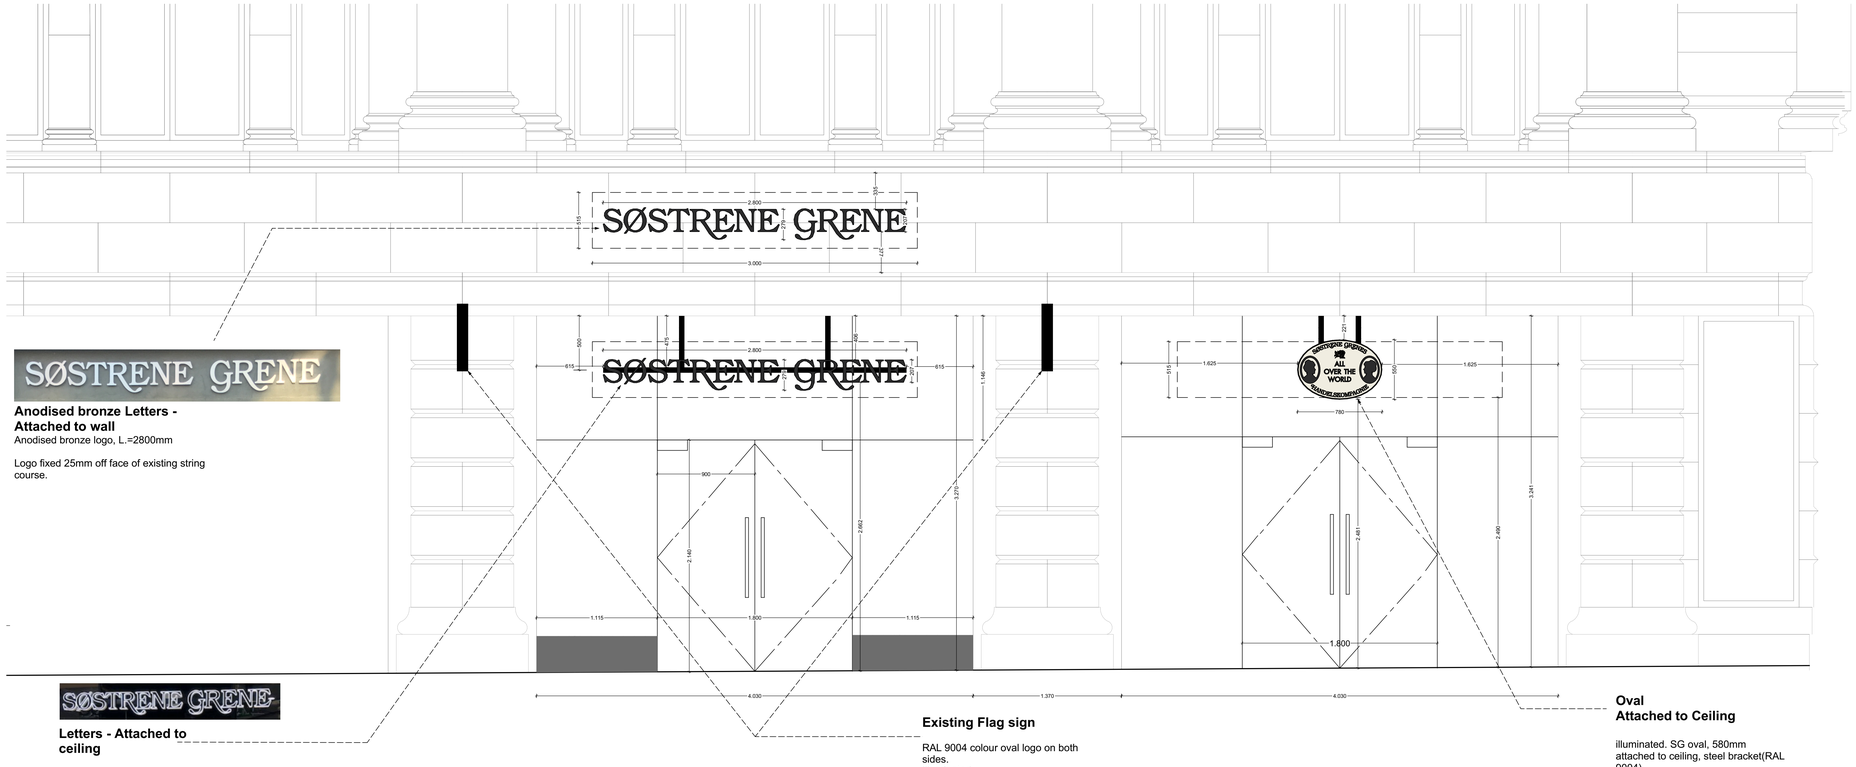

Anodised bronze Letters - Attached to wall
Anodised bronze logo, L.=2800mm

Logo fixed 25mm off face of existing string course.

Letters - Attached to ceiling

Illuminated logo, L.=2800mm.
Power supply from celing.
Metal rail *RAL 9004*

steel frame or brackets to support the signage need to be concealed on the ceiling

Vertical and horizontal aluminium rods 15 mm ø max.
Rods to be aligned with glazing joints where possible and painted in a colour to make them as inconspicuous as possible.

Existing Flag sign

RAL 9004 colour oval logo on both sides.
Illuminated

Flag sign vinyl logo to be centred on both directions

Oval Attached to Ceiling

illuminated. SG oval, 580mm attached to ceiling, steel bracket(RAL 9004)
Power supply from top.

steel frame or brackets to support the signage need to be concealed on the ceiling

Vertical and horizontal aluminium rods 15 mm ø max.
Rods to be aligned with glazing joints where possible and painted in a colour to make them as inconspicuous as possible.

Anodised bronze Letters - Attached to wall
Anodised bronze logo, L.=2800mm

Logo fixed 25mm off face of existing string course.

Vertical and horizontal aluminium rods 15 mm ø max.
Rods to be aligned with glazing joints where possible and painted in a colour to make them as inconspicuous as possible.

Existing Flag sign

RAL 9004 colour oval logo on both sides.
Illuminated

Flag sign vinyl logo to be centred on both directions

Letters - Attached to ceiling

Illuminated logo, L.=2800mm.
Power supply from celing.
Metal rail *RAL 9004*

steel frame or brackets to support the signage need to be concealed on the ceiling

Vertical and horizontal aluminium rods 15 mm ø max.
Rods to be aligned with glazing joints where possible and painted in a colour to make them as inconspicuous as possible.

Søstrene Grene - The Royal Exchange

Store adress: 12-14 Cross street Manchester M2 7AE United Kingdom

Drawing: Facade elevation

Date: 15.11.2018 Designed by: pj
Rev. date: 21.02.2019 Tele.direct +45 31779176
Scale: 1:20, 1:50 Email: piet.jensen@sostrenegrene.com

Søstrene Grene - Mariane Thomsens Gade 1C, 5 - DK 8000 Aarhus C - storedesign@sostrenegrene.com - www.grenes.dk