
© THIS DRAWING IS COPYRIGHT PROTECTED AND MAY NOT BE REPRODUCED IN WHOLE OR PART WITHOUT WRITTEN CONSENT FROM THE OWNER.
© Planit Intelligent Environments Limited

NOTES:
1. Do not scale from this drawing.
2. Always work to noted dimensions.
3. All dimensions are in millimetres unless otherwise stated.
4. All setting out, levels and dimensions to be agreed on site.
5. The dimensions of all materials must be checked on site before being laid out.
6. This drawing must be read with the relevant specification clauses and detail drawings.
7. Order of construction and setting out to be agreed on site.

N


LOCATION PLAN

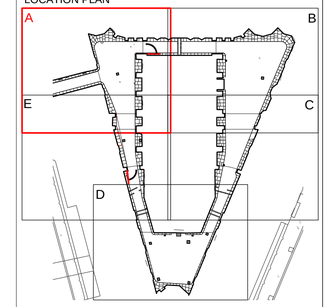

Revision Notes:

1. Drawing updated to reflect general changes.
2. Ramboll and Arup drawing references added.

PROPOSED AREA A
Refer to drawing OTH-PLA-EE-ES-DWG-L-8011

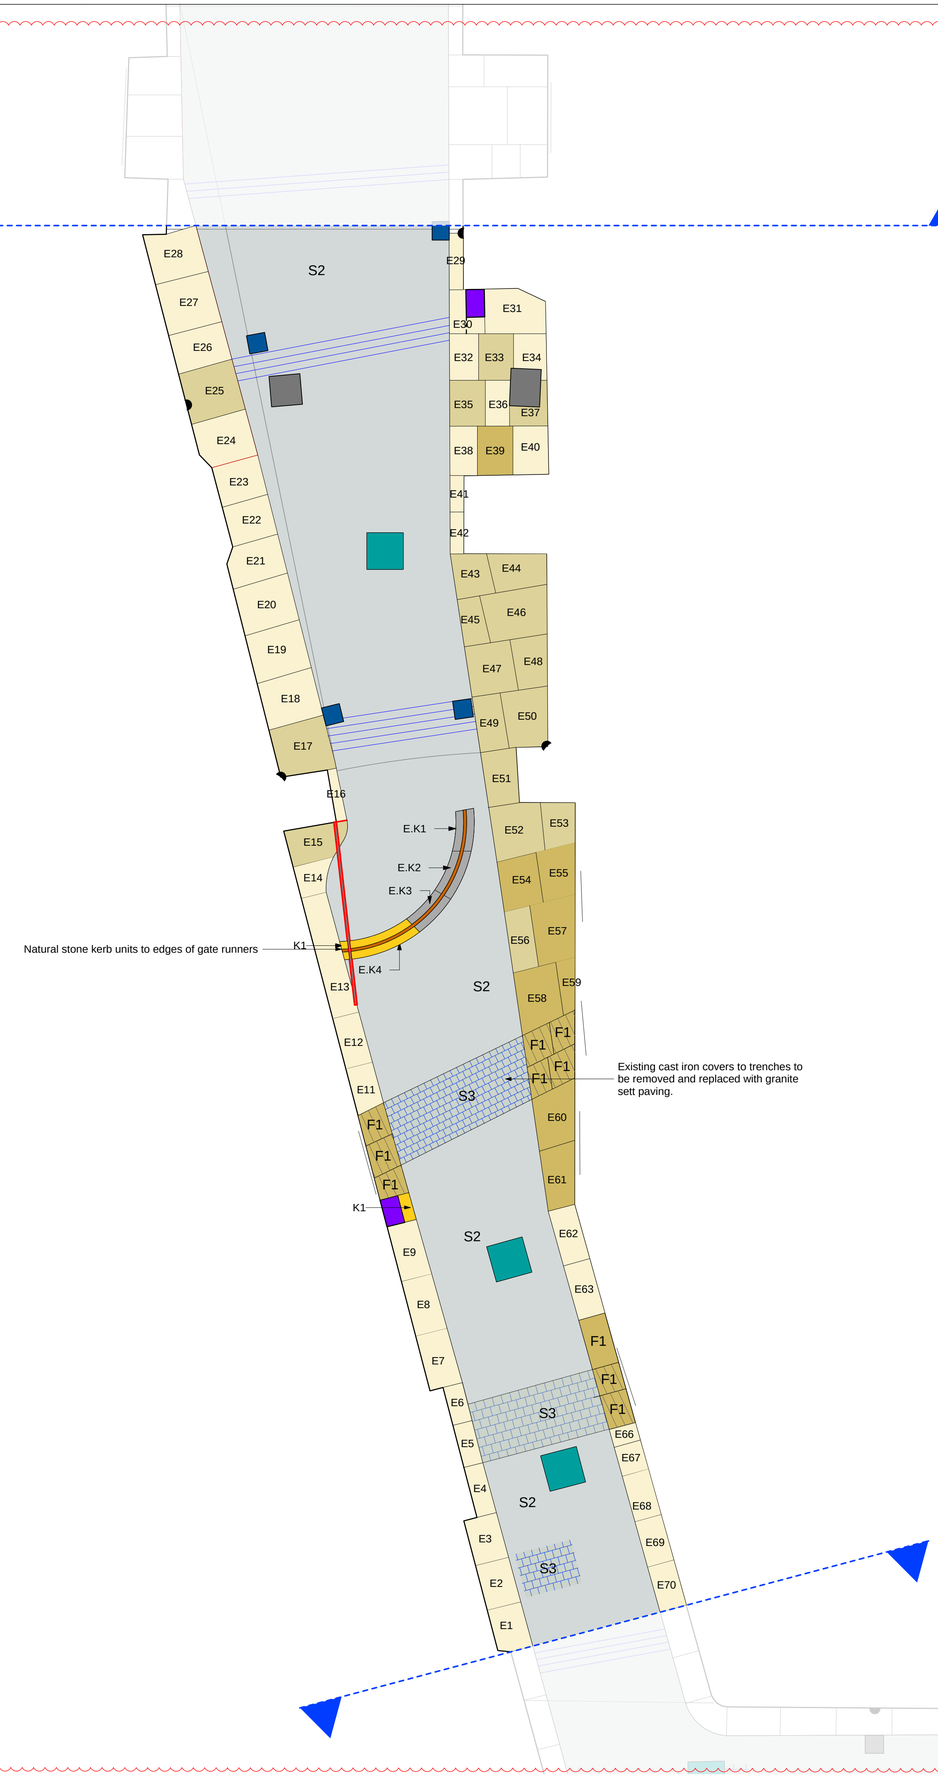

Natural stone kerb units to edges of gate runners

Existing cast iron covers to trenches to be removed and replaced with granite sett paving.

AREA D
Refer to drawing OTH-PLA-EE-ES-DWG-L-8009

LP

KEY

NOTE:
Refer to drawings OTH-PLA-EE-ES-DWG-L-8005 - 8010 for details of existing condition of Courtyard.
Refer to the following drawings in conjunction with this drawing:
Ramboll Civils and Drainage Drawings:
OTH-RAM-EE-ES-DWG-N-0004
OTH-RAM-EE-ES-DWG-N-0104 - 0105
OTH-RAM-TH-XX-DWG-C-5100 - 5103
Arup Building Services Drawings:
OTH-ARU-EE-ES-DWG-B-10402

A65 **Yorkstone Slabs reference number**
Refer to Courtyard Existing Condition Schedule
OTH-PLA-EE-ES-SCH-L-0001 for details of existing paving.

Existing Yorkstone Slabs: Good Condition
To be lifted, cleaned and relaid in existing location as recorded. In some locations slabs are to be cut down as indicated on drawings to suit new features. Refer to Specification Clause Q25/310A.

Existing Yorkstone Slabs: Moderate Condition - Repaired
To be lifted, repaired, cleaned and relaid in existing location as recorded. In some locations slabs are to be cut down as indicated on drawings to suit new features. Refer to Specification Clause Q25/310B.

New Reclaimed Yorkstone Slabs
To replace existing units in poor condition / damaged.
Refer to Specification Clause Q25/310C.

S2 **Existing Granite Setts: to be relaid**
To be lifted, cleaned and relaid.
Refer to Specification Clause Q25/331A.

Existing Granite Setts
Layout and orientation of setts to match existing as recorded.

Existing Gates
To be retained.

Existing Gate Runners in Stone Slab Units
To be lifted, cleaned and relaid.
Refer to Specification Clause Q10/127A.

Existing Cast Iron Manholes, Service and Gully Covers
To be retained. Refer to Ramboll drawings
OTH-RAM-TH-XX-DWG-C-0100 to 0103 for details of proposed drainage scheme.

F1 **New Reclaimed Yorkstone Slabs**
To replace areas where original stone is missing or new material is required.
Refer to Specification Clause Q25/3100.

S3 **New Reclaimed Granite Setts**
To replace areas where original setts are missing or new material is required.
Refer to Specification Clause Q25/331B.

K1 **Proposed Yorkstone Kerbs / Channels**
To replace damaged existing or missing units or adjacent to new service covers in Yorkstone Slabs.
Refer to Specification Clause Q10/120A and Q10/120B.

Proposed New Manholes / Service Covers
Recessed cover with infill paving.
Refer to Specification Clause Q25/332A.
Refer to Ramboll drawings OTH-RAM-TH-XX-DWG-C-0100 to 0103 for details of proposed drainage scheme.

Proposed gullys
Refer to Ramboll drawings OTH-RAM-TH-XX-DWG-C-0100 to 0103 for details of proposed drainage scheme.

Proposed New Electrical Access Covers
To sit within Yorkstone Slabs. Existing Slabs to be cut down as required to accommodate as indicted on the drawing.
Cover Size: 450mm x 300mm unless described otherwise.
Refer to Arup drawings for details of external ground level & below ground building services.

Proposed movement joints - not shown
Refer to Ramboll drawings for locations of movement joints in concrete slab. Joints to be continued through to paving joints (paper joints) where slabs are on rigid mortar bedding.

Revision	Date	Description	Drawn	Apprvd.
02	01/05/19	Issued for LBC / Stage 3+	SR	MS/KR
01	12/04/19	Issued for coordination	SR	MS/KR

Planit I.E. Limited
E: info@planit-ie.com **W:** planit-ie.com
MANCHESTER
2 Back Grafton St , Altrincham, WA14 1DY
T: 0161 928 9281
LONDON
Unit 6 Waterside, 44-48 Wharf Road, London, N1 7UX
T: 0207 253 5678
LIVERPOOL
No. 8 Princes Parade, Princes Dock, Liverpool, L3 1DL
T: 0151 705 6746

Client Manchester City Council

Project Our Town Hall

Drg Title Courtyard Detailed Area E Proposed

Created on	Created by	Approved by
11.04.19	SR	MS

Scale	Size	Workstage
1:50	A1	Stage 4

Drg No. OTH-PLA-EE-ES-DWG-L-8015
Suitability D1
Revision 02

© Planit I.E. Limited