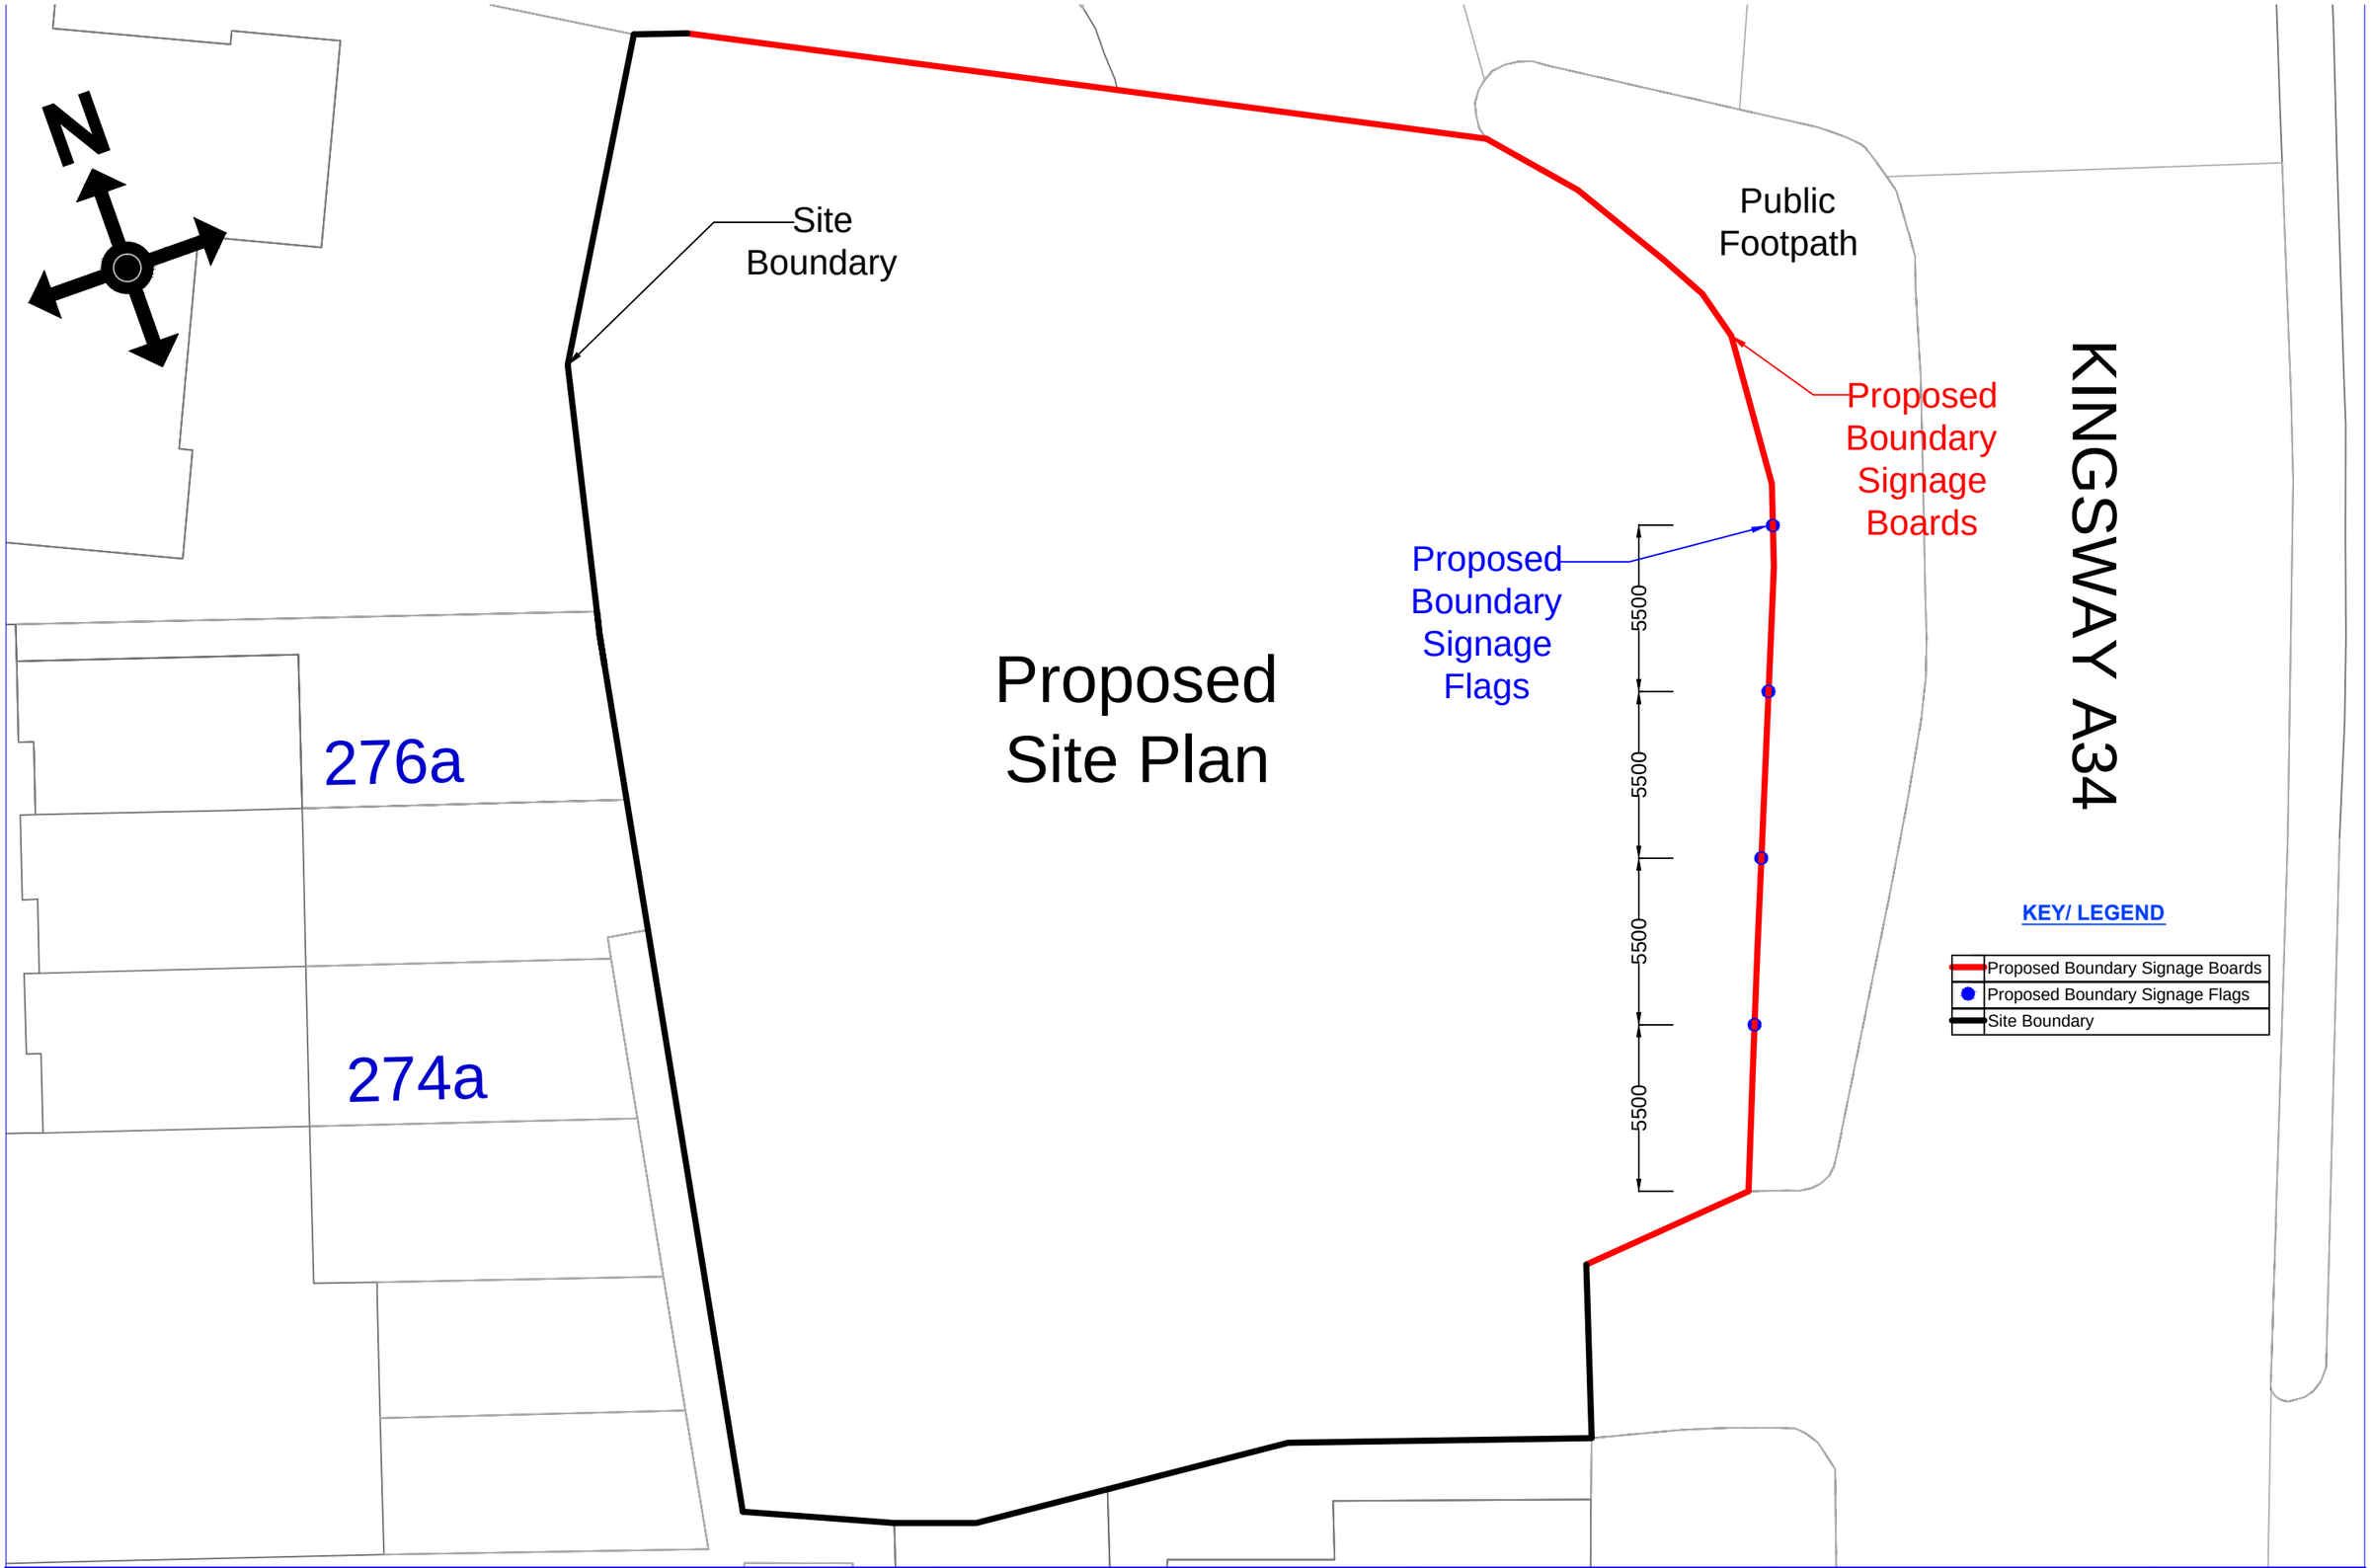


Mohammed Khan
BSc (Hons) MNAEA
Building Surveyor & Property Consultant
Ash 4 Homes, Pure Offices, Brooks Drive, Cheadle Royal Business Park, Cheadle, SK8 3TD,
Tel: 0161 428 8652  Mobile: 07890 269580

Project Name:
Proposed Car Wash Advertisement
Drawing Name:
Proposed Site Plan

Project Address:
370 Kingsway
Burnage
Manchester
M19 1PL

Project Ref: MK/031602
Date: 20.05.19
Scale: 1:100
Paper Size: A3

Sheet: 02
Rev: 0