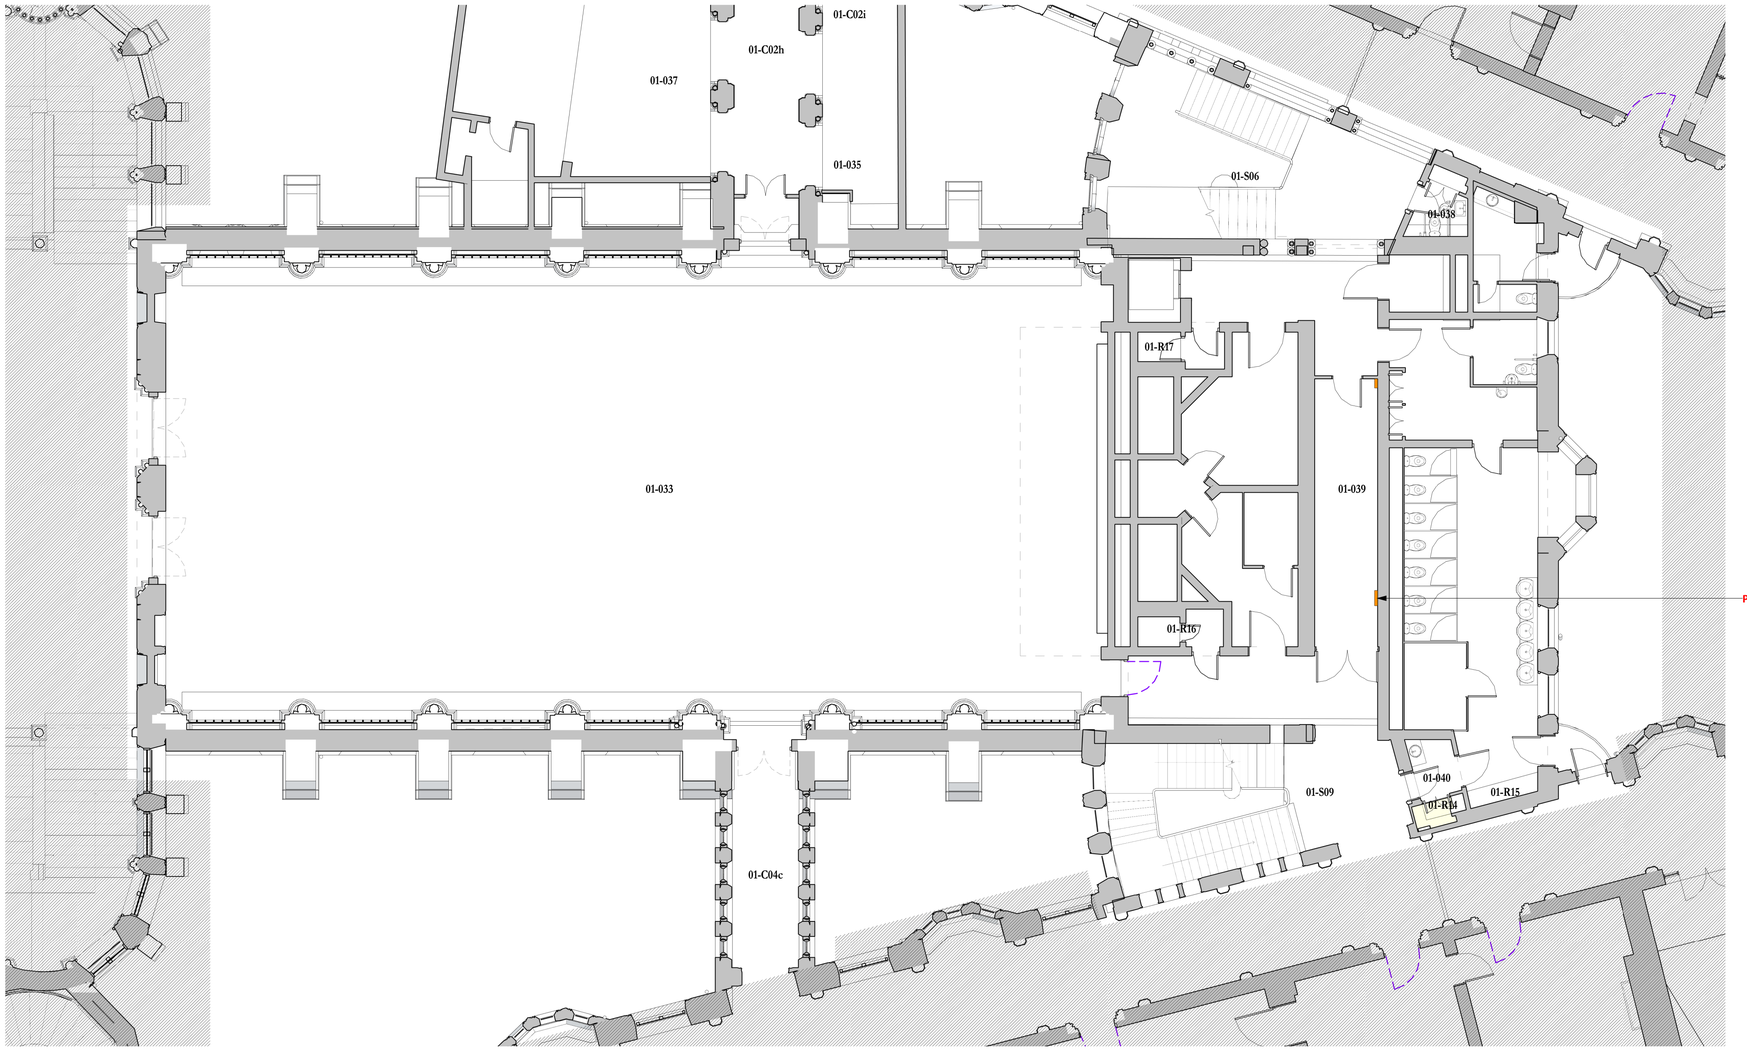


Pre-Commencement Due Diligence Note

Please refer to schedule OTH-PUR-TH-ZZ-SCH-A-2109 for further information on category descriptions.

All works to be undertaken in accordance with specification OTH-PUR-TH-ZZ-SPE-A-0013.

Please refer to the Review of Existing Asbestos Management Information, OTH-MAC-TH-ZZ-RPT-O-0021 and the Asbestos Re-Inspection Report, OTH-MCC-TH-ZZ-RPT-K-0106 for information regarding the Asbestos Management Plan.


Please refer to the Heritage Assets Schedule, OTH-PUR-TH-ZZ-SCH-A-2431, for information regarding fixed heritage assets to be retained or removed. Please refer to the Schedule of Unfixed Heritage Assets, OTH-PUR-TH-ZZ-SCH-A-2198 for information regarding unfixed heritage assets.

Scale Bars to be used as guidance only - refer to sheet size below

1:100	mm	1000		3000		5000		7000
1:200	mm		5000		8000		12000	16000
1:500	M	5		15		25		35
1:1250	M	10		30		50	70	90

Notes:
Drawings are based on survey data and may not accurately represent what is physically present.
Do not scale from this drawing. All dimensions are to be verified on site before proceeding with the work.
All dimensions are in millimeters unless noted otherwise.
Purcell shall be notified in writing of any discrepancies.

Key Plan

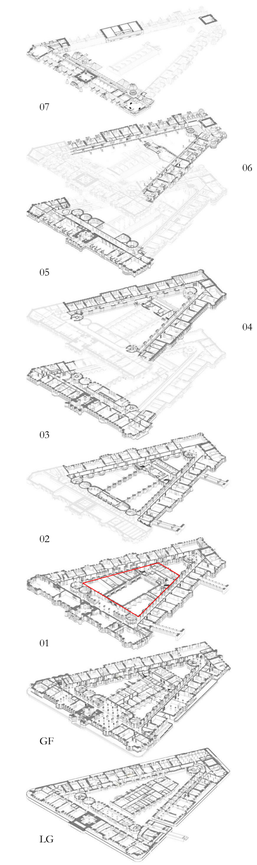

ISSUE	DATE	APPROVED	DRAWN	DESCRIPTION
02	01/07/2019	HW	RM	Updated location for survey 8.001 for LBC

OUR TOWN HALL PROJECT
PURCELL
Project Office, Town Hall, MANCHESTER M60 2LI
+44 (0) 7970 097 432
www.purcelluk.com

PROJECT STATUS	RIBA STAGE 4
CLIENT	MANCHESTER CITY COUNCIL
PROJECT	OUR TOWN HALL
DRAWING TITLE	PRE-COMMENCEMENT DUE DILIGENCE SURVEY LEVEL 01 03 CENTRAL
SIZE & SCALE	A1: As indicated
DRAWING STATUS	FOR PLANNING - S3
JOB NUMBER	236959
DRAWING NO.	OTH-PUR-TH-01-DWG-A-2139
REV	02

© PURCELL 2019. PURCELL ® IS THE TRADING NAME OF PURCELL ARCHITECTURE LTD.