CHORLTON HIGH SCHOOL

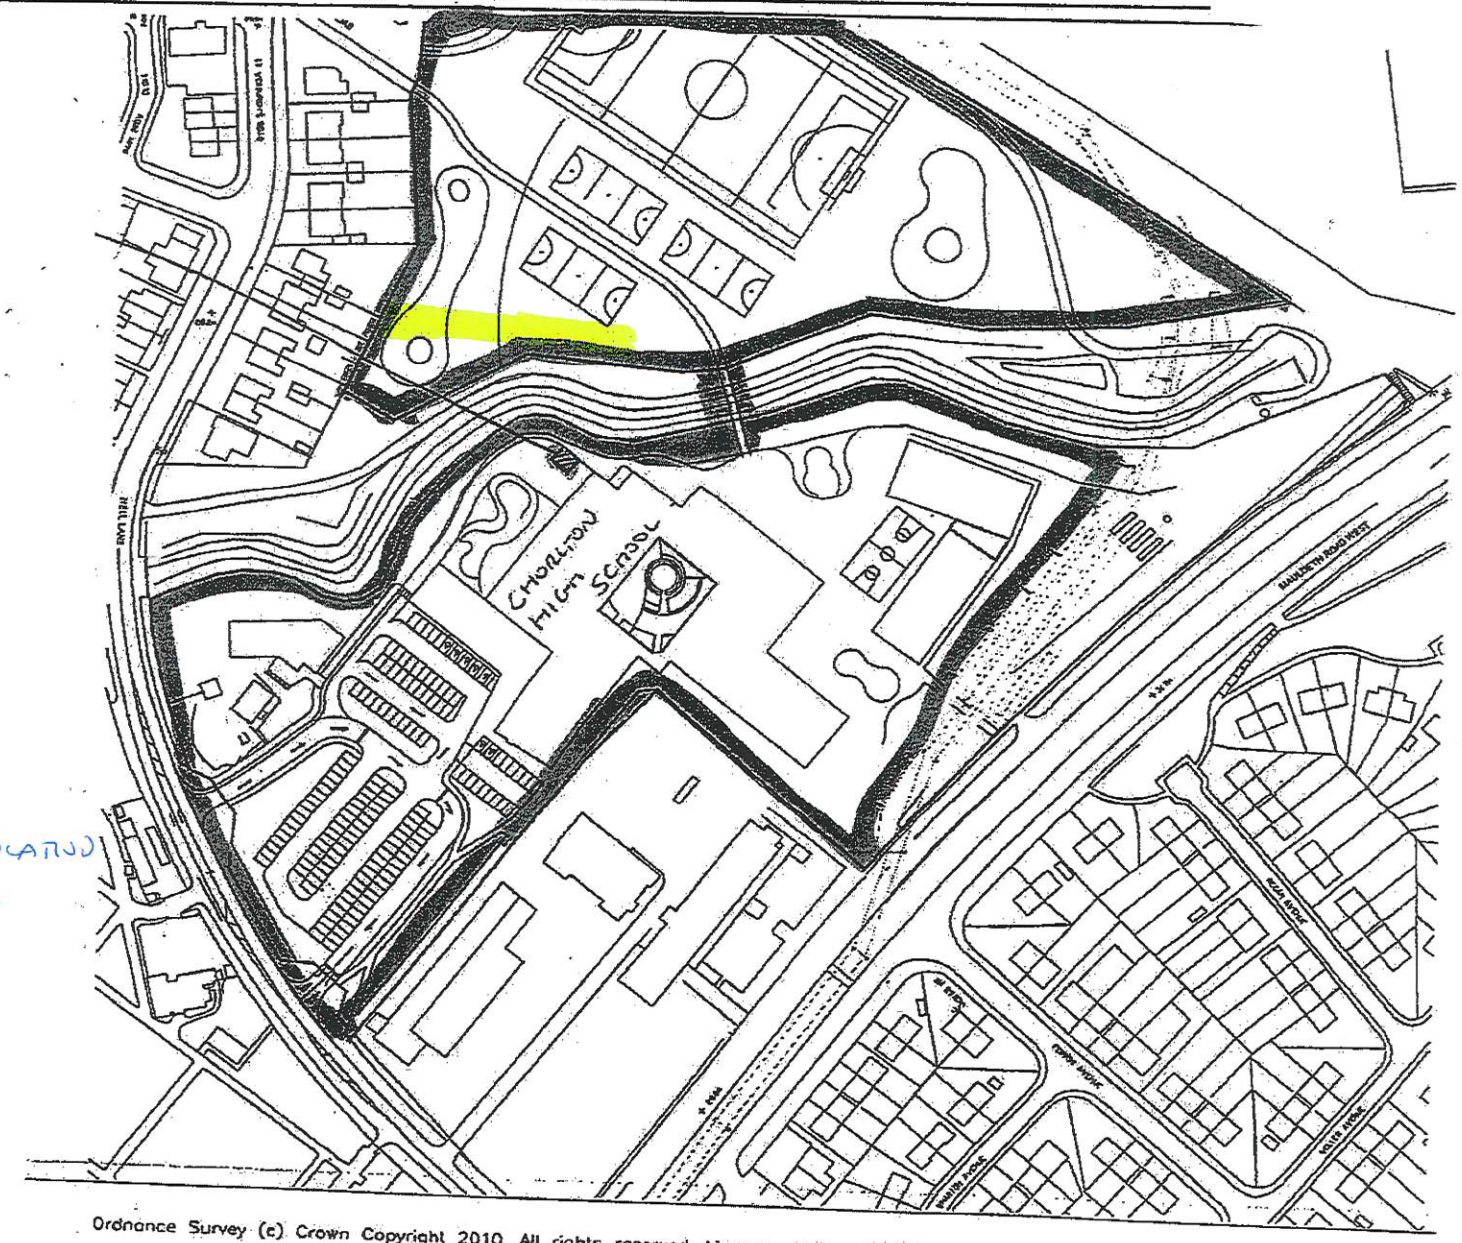

SITE BOUNDARY

APPROXIMATE LOCATION OF NEW FENCE.

Ordnance Survey (c) Crown Copyright 2010. All rights reserved. Licence number 100020449

SITE LOCATION PLAN 1:1250 @ A3

SCALE m 0 12.5 25