

EXISTING SITE PLAN
Scale 1:100

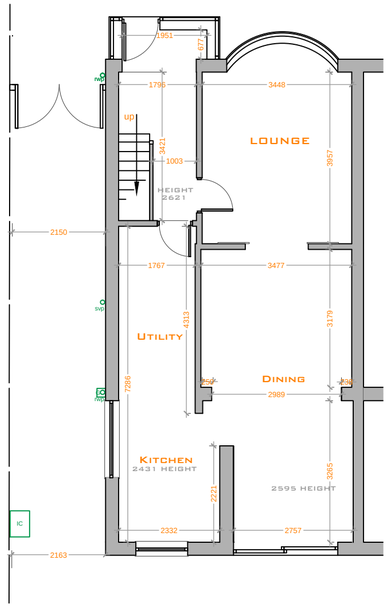

EXISTING GROUND FLOOR PLAN
Scale 1:50

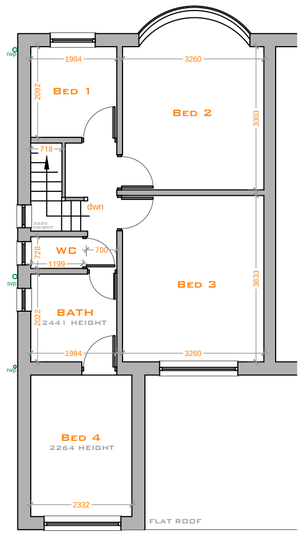

EXISTING FIRST FLOOR PLAN
Scale 1:50

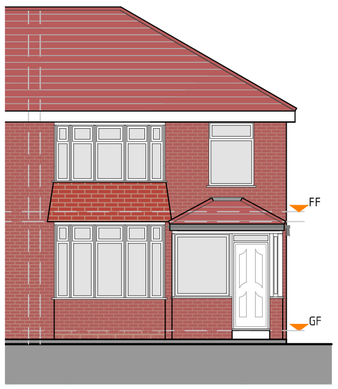

EXISTING FRONT ELEVATION
Scale 1:100



EXISTING SIDE ELEVATION (1)
Scale 1:100

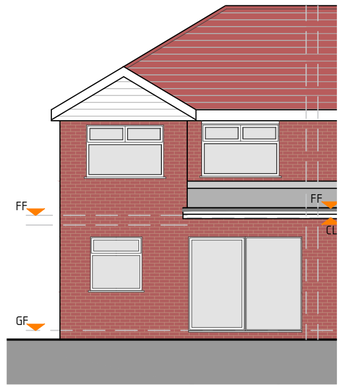

EXISTING REAR ELEVATION
Scale 1:100

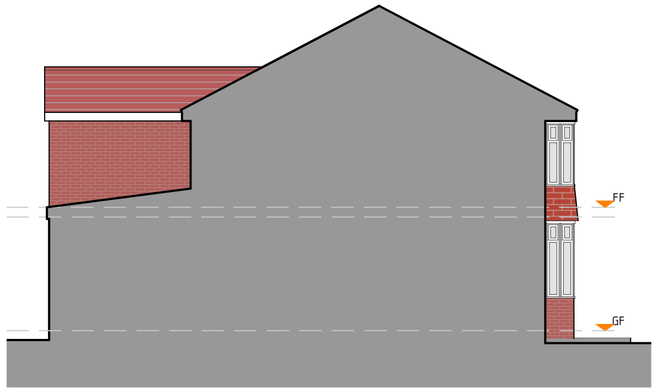

EXISTING SIDE ELEVATION (2)
Scale 1:100

LIVING SPACE ARCHITECTURE

Head Office: Suite 15, Business Development Centre, Eanam Wharf, Blackburn, BB1 5BL **T** 01254 503200

Area Office: Suite 21, The Galleries, 42 Wakefield Road, Dewsbury WF12 8AT **T** 01924 692090

E hello@livingspacearchitecture.co.uk **W** www.livingspacearchitecture.co.uk

CLIENT	Mr R Asif		
ADDRESS	185 Victoria Road East, Manchester		
PROJECT	Proposed Two Storey Side Extension		
REVISION DATE	-- / -- / ----	**REVISION**	-
DRAWING ISSUE	Planning Submission		

DRAWN BY	EM
CHECKED BY	EK
SCALE	SEE DWG
DRAWING NO.	002 - A2
JOB NO.	19 - 020
ISSUED DATE	01 - 04 - 2019

TITLE Existing Floor Plans & Elevations

This drawing is the copyright of Living Space Architecture and no reproduction is allowed without prior permission. It is not to be used by any third parties for any purposes without the express permission of Living Space Architecture. All Drawings must be checked and verified prior to commencement of work on site. All dimensions are in millimeters, unless otherwise stated. Anyone using this drawing is to check all dimensions on site prior to carrying out work or ordering of materials. DO NOT SCALE FROM THIS DRAWING.