


4
VIEW 4
LOCATION 4

VIEW 4 LOCATION 4 AS EXISTING - PHOTOS SHOWING EXISTING MONOLITH TO BE REPLACED AND ENTRANCE INTO CHRISTIE



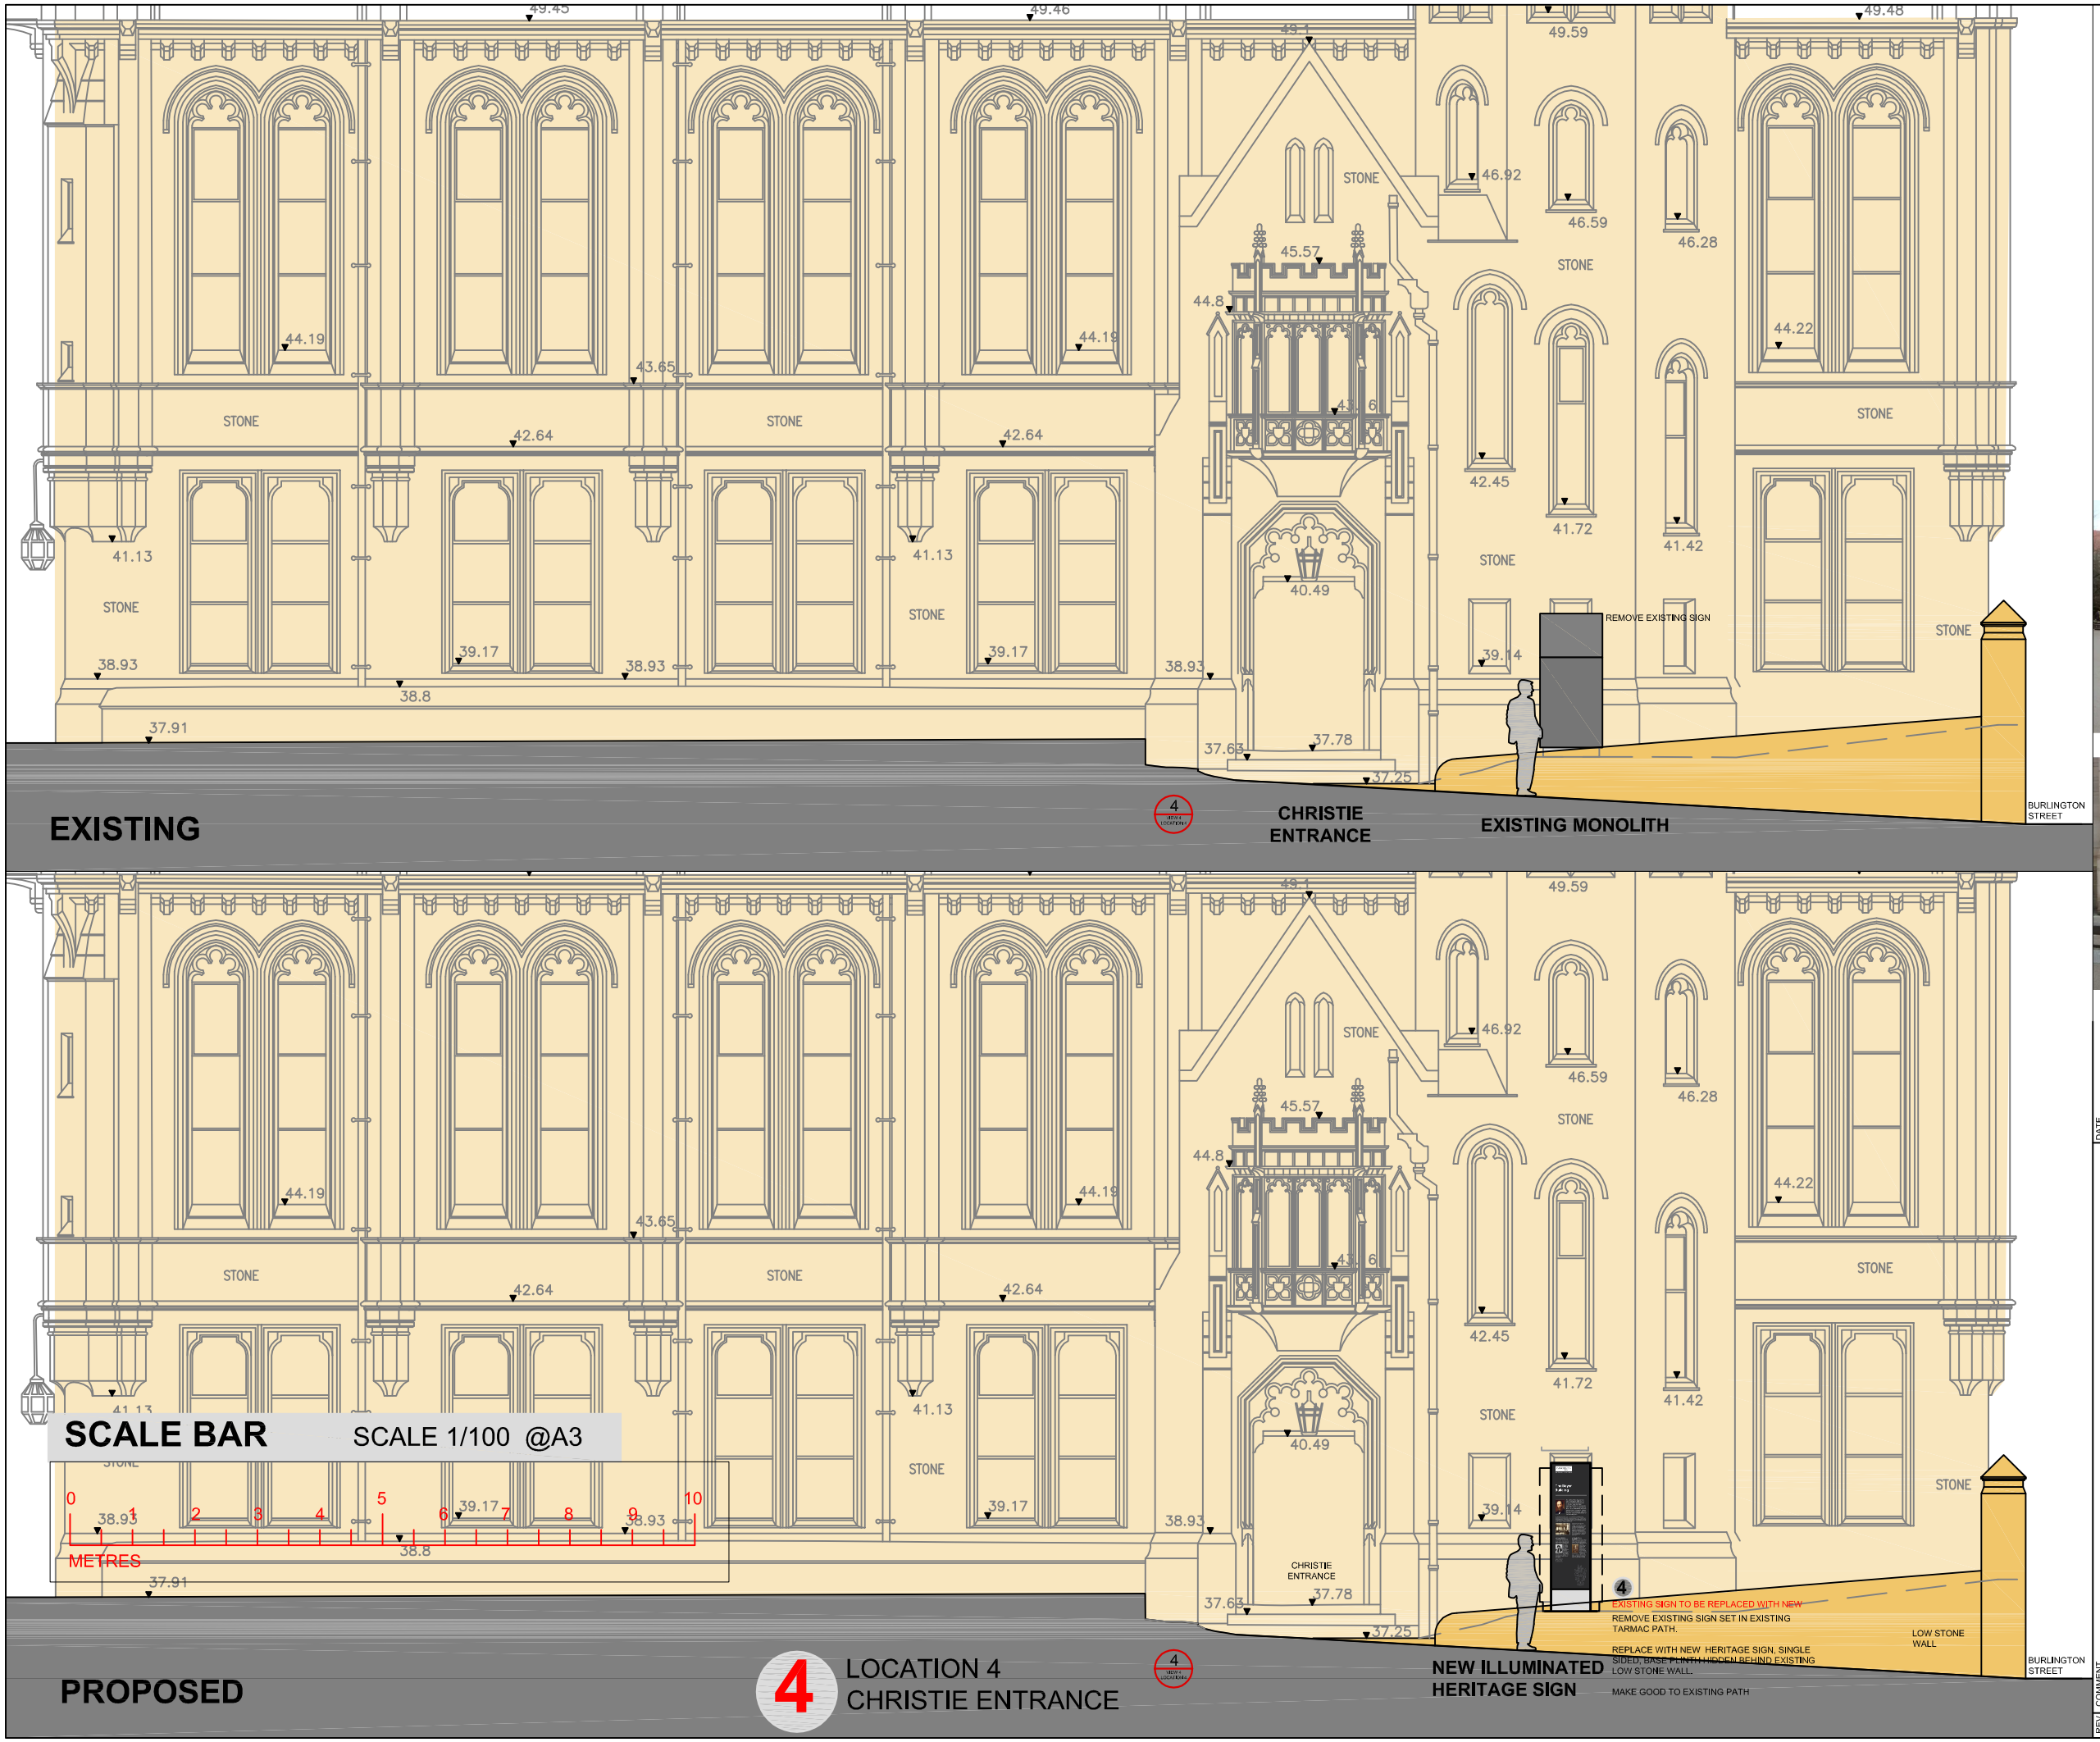

DESIGN SERVICES UNIT

DRAWING STATUS: PLANNING

PROJECT NAME: HERITAGE INFORMATION DISPLAYS

PROJECT NO.: 6528

BUILDING NAME:

BUILDING NUMBER:

SUB-SITE NAME:

SITE NAME: SOUTH CAMPUS

TITLE: EXISTING & PROPOSED SIGN LOCATION 4 ELEVATIONS - CHRISTIE ENTRANCE

DRAWING NO.: 6528-001AA-A010

ISSUE: P1

PROJECT MANAGER:

DATE:

SCALE: 1:100 @A3

DRAWN:

CHECKED:

APPROVED:

REV | COMMENT | DATE

MANCHESTER 1824
The University of Manchester

Directorate of Estates
Beyer Building
The University of Manchester
Oxford Road
Manchester
M13 9PL

Tel. 0161 275 2625
Fax. 0161 275 3880