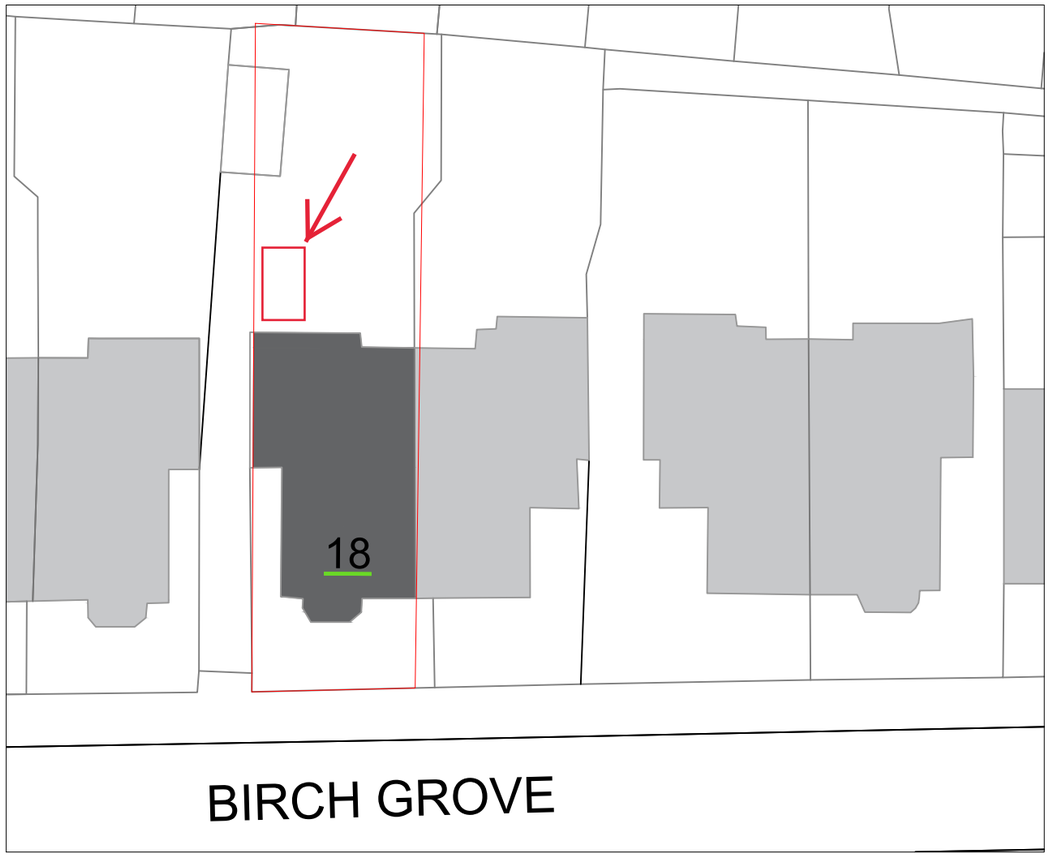

Site - Block Plan

Scale : 1:250



Site - Location Plan

Scale : 1:1250

0 10 20 50 m

SCALE BAR 1:250

General Notes

Index	Revisions	Drawn by	Rev'd by	Date

Architect
The Building Compliance Team
34 Bury Old Road,
Prestwich, M25 0FT,
United Kingdom.
T. 02037739222, M. 07561115663
E. ahorwich@thebuildincomplianceteam.com
W. www.thebuildingcomplianceteam.com

Client
Jupiter Properties

Project Title
18 Birch Grove
Manchester, M14 5JY
United Kingdom

Drawing Title
Site - Location and Block Plan

ISSUE

Drawn by	Checked by	Reviewed by
DRG	CHKD	RVD
Project No.	Date	Scale @ A3
PRNO	DATE	1:250 & 1:1250

DWGNO RV