

Radium Street Elevation &
Position of Opening

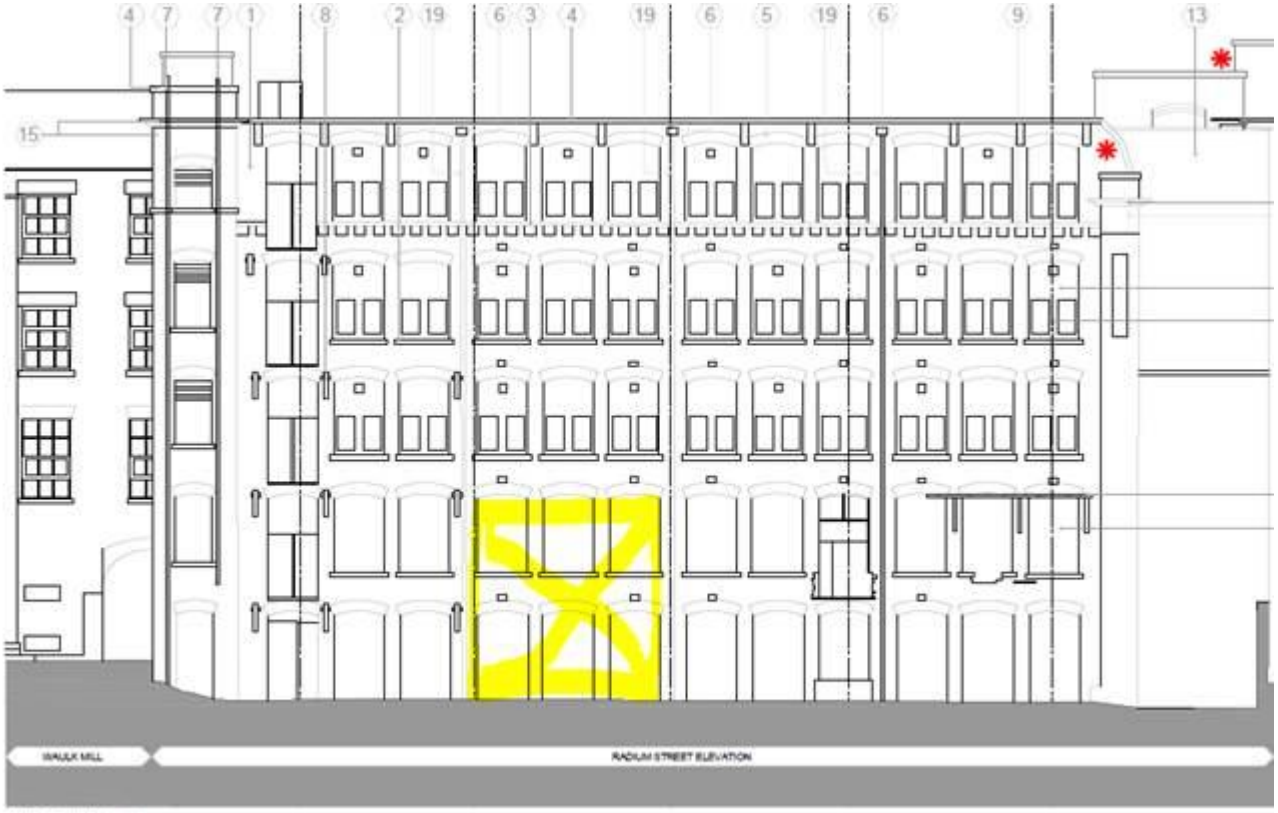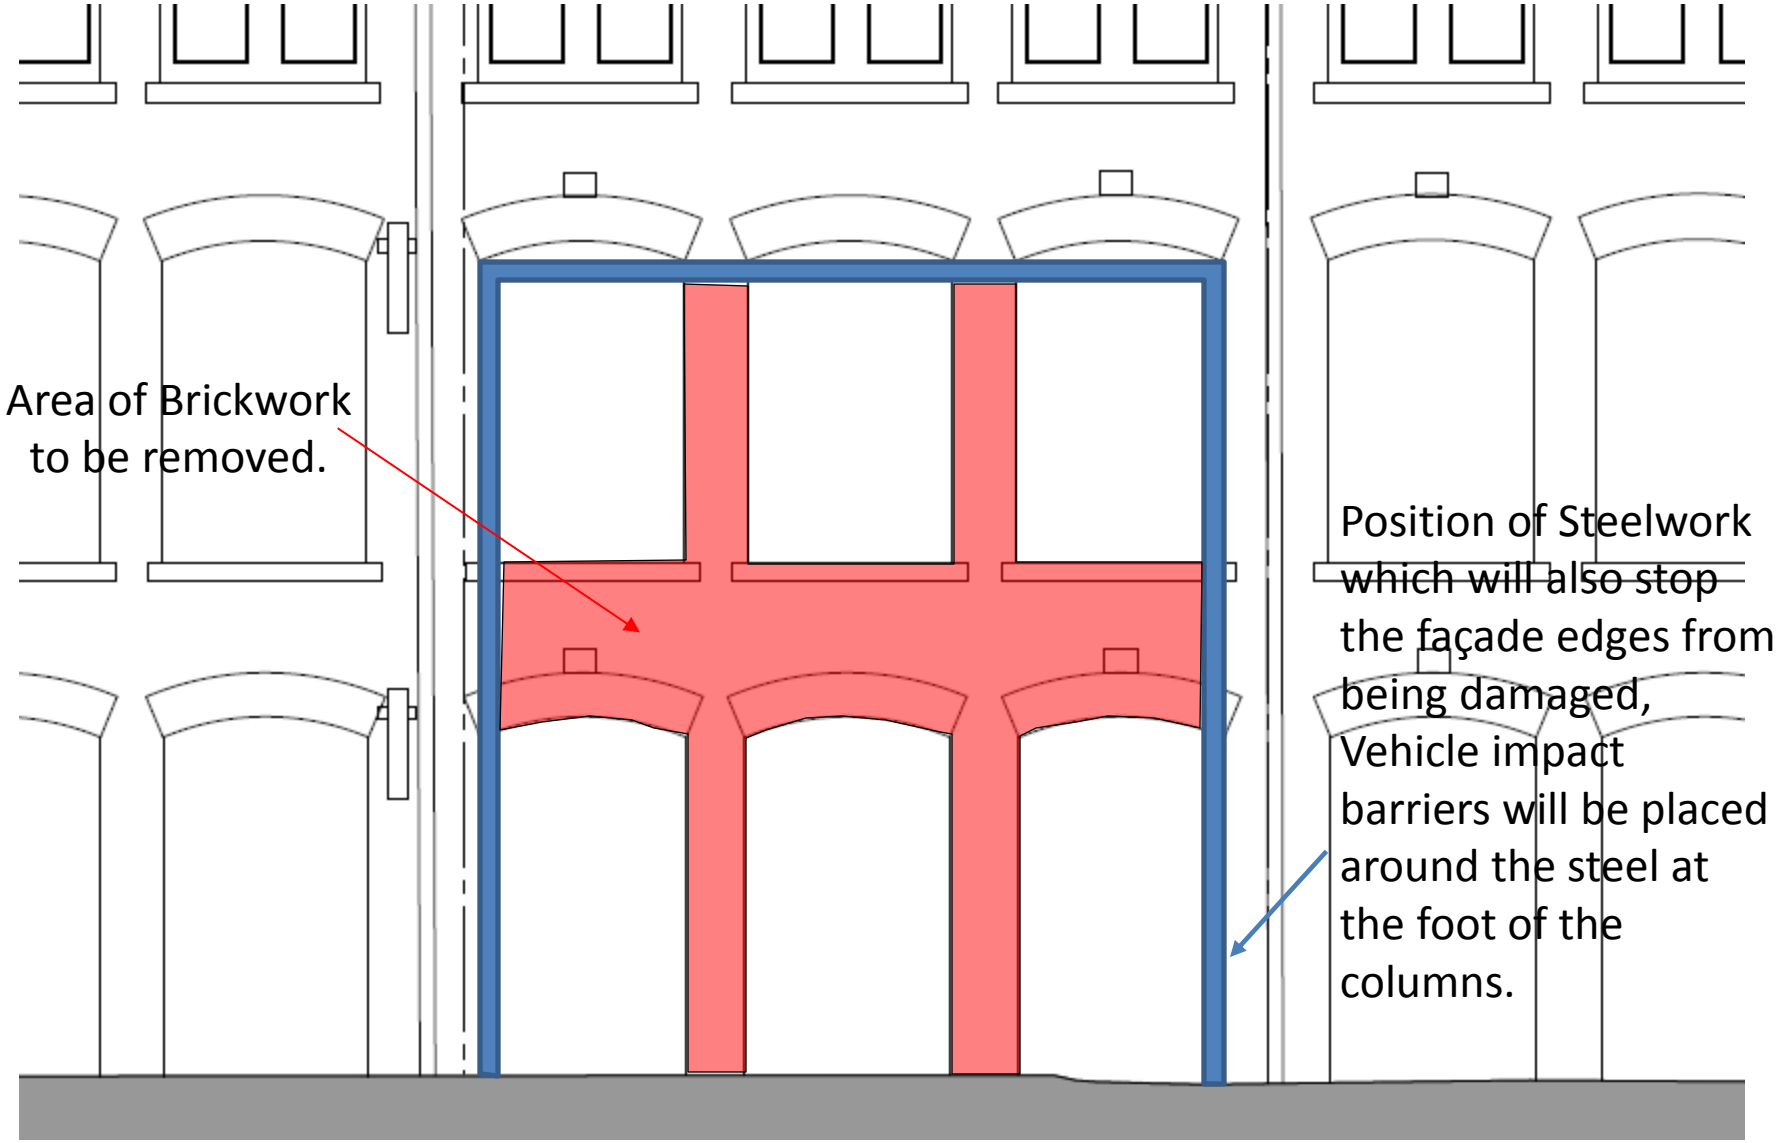

AA Radium Street Elevation
Level 0 elevation modified by PRP based on assumptions due to limited or no access. Please refer to 18696 Elevations (20-01-17) provided by Malcolm Hughes Land Surveyors Ltd, for original surveyed information


Area of Brickwork to be removed.
Position of Steelwork which will also stop the façade edges from being damaged, Vehicle impact barriers will be placed around the steel at the foot of the columns.