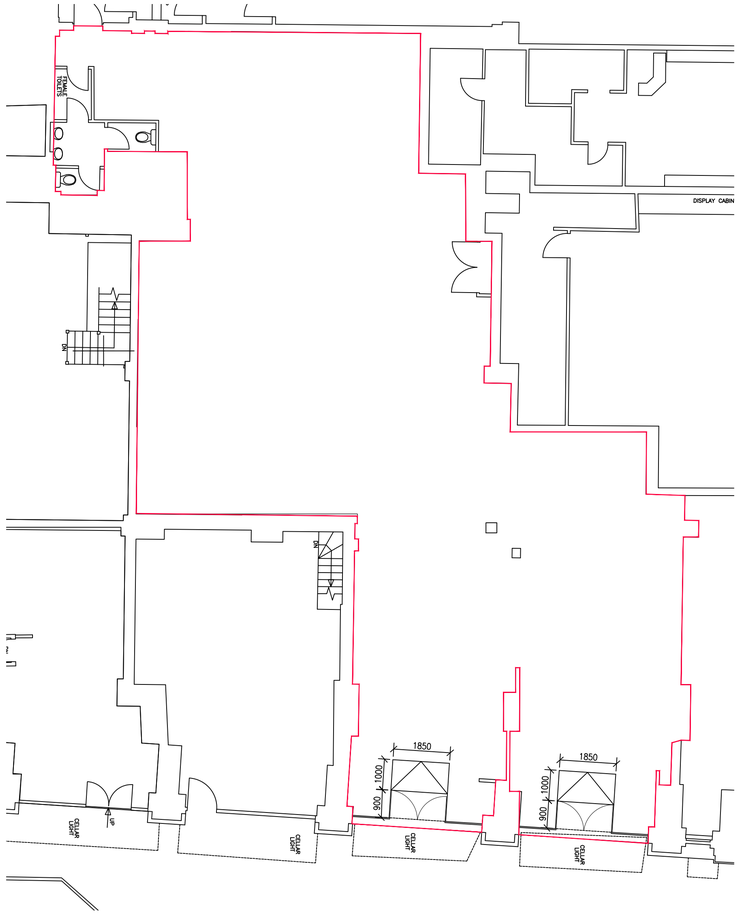

Proposed Ground Floor Plan
1:100



Proposed Elevations
1:100

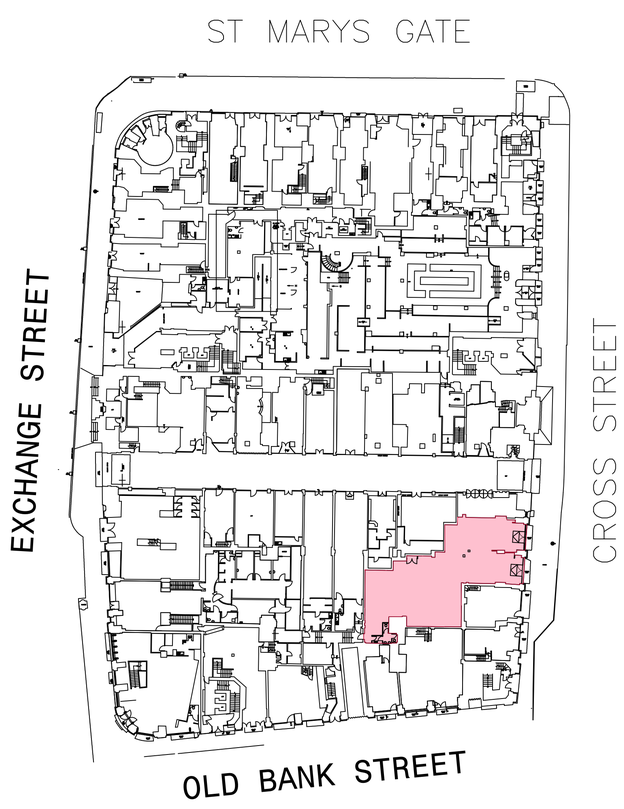

Block Plan
Scale 1:500

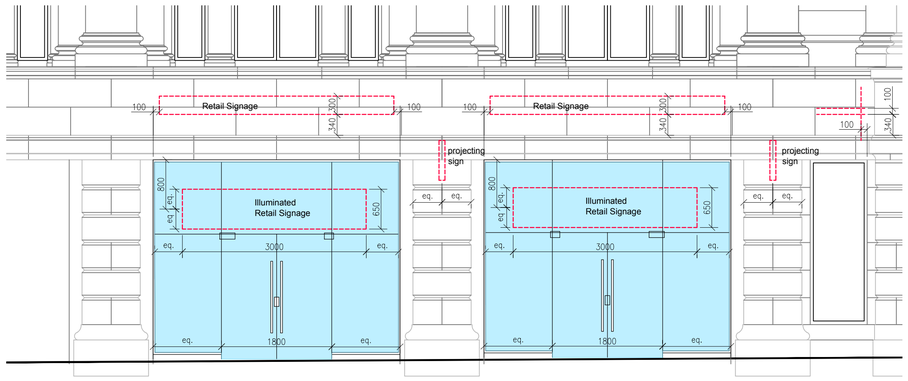

Proposed Shopfront Elevation
1:50

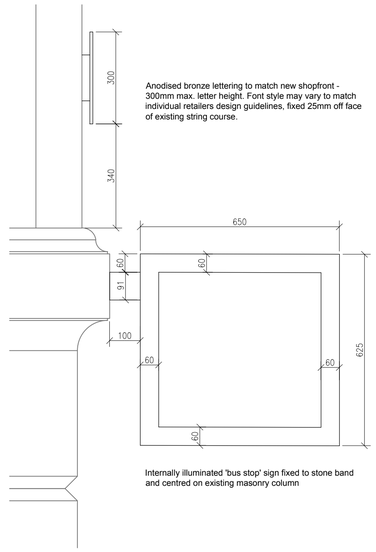

Anodised bronze lettering to match new shopfront - 300mm max. letter height. Font style may vary to match individual retailers design guidelines, fixed 25mm off face of existing string course.

Internally illuminated 'bus stop' sign fixed to stone band and centred on existing masonry column

Projecting Sign
Scale 1:10

N

This drawing is Copyright © of GVA Grimley Limited.

Do not scale this drawing.
All dimensions to be checked on site. Drawing to be read in conjunction with any specifications, schedules and Consultants drawings and details.

Notes

Rev	Revision Details	By	Chk'd	Date
C.	Access doors amended to opening inwards in-line with B!Control confirmation e-mail received 23/04/19.	IP	RB	23.04.19
B	Existing internal partitions removed, internal ramped access added in-line with Manchester office over-mark.	IP	RB	18.03.19
A	Access door widths amended from 1600 to 1800mm in-line with Manchester office request.	IP	RB	06.03.19

A1

Draft

AVISON YOUNG

08449 02 03 04
Norfolk House, 7 Norfolk Street,
Manchester M2 1DW
www.avisonyoung.co.uk

Project Name
Unit 12-14, Royal Exchange
Manchester

Client
BVK Highstreet Retail

Drawing Title
Proposed Floor Plan + Elevations

Drawn By	Chk'd By	Scale @ A1	Date
IP	RB	as shown	19.02.18

Project No.
04B700635

Revision
C.

Drawing No.
04B700635-1