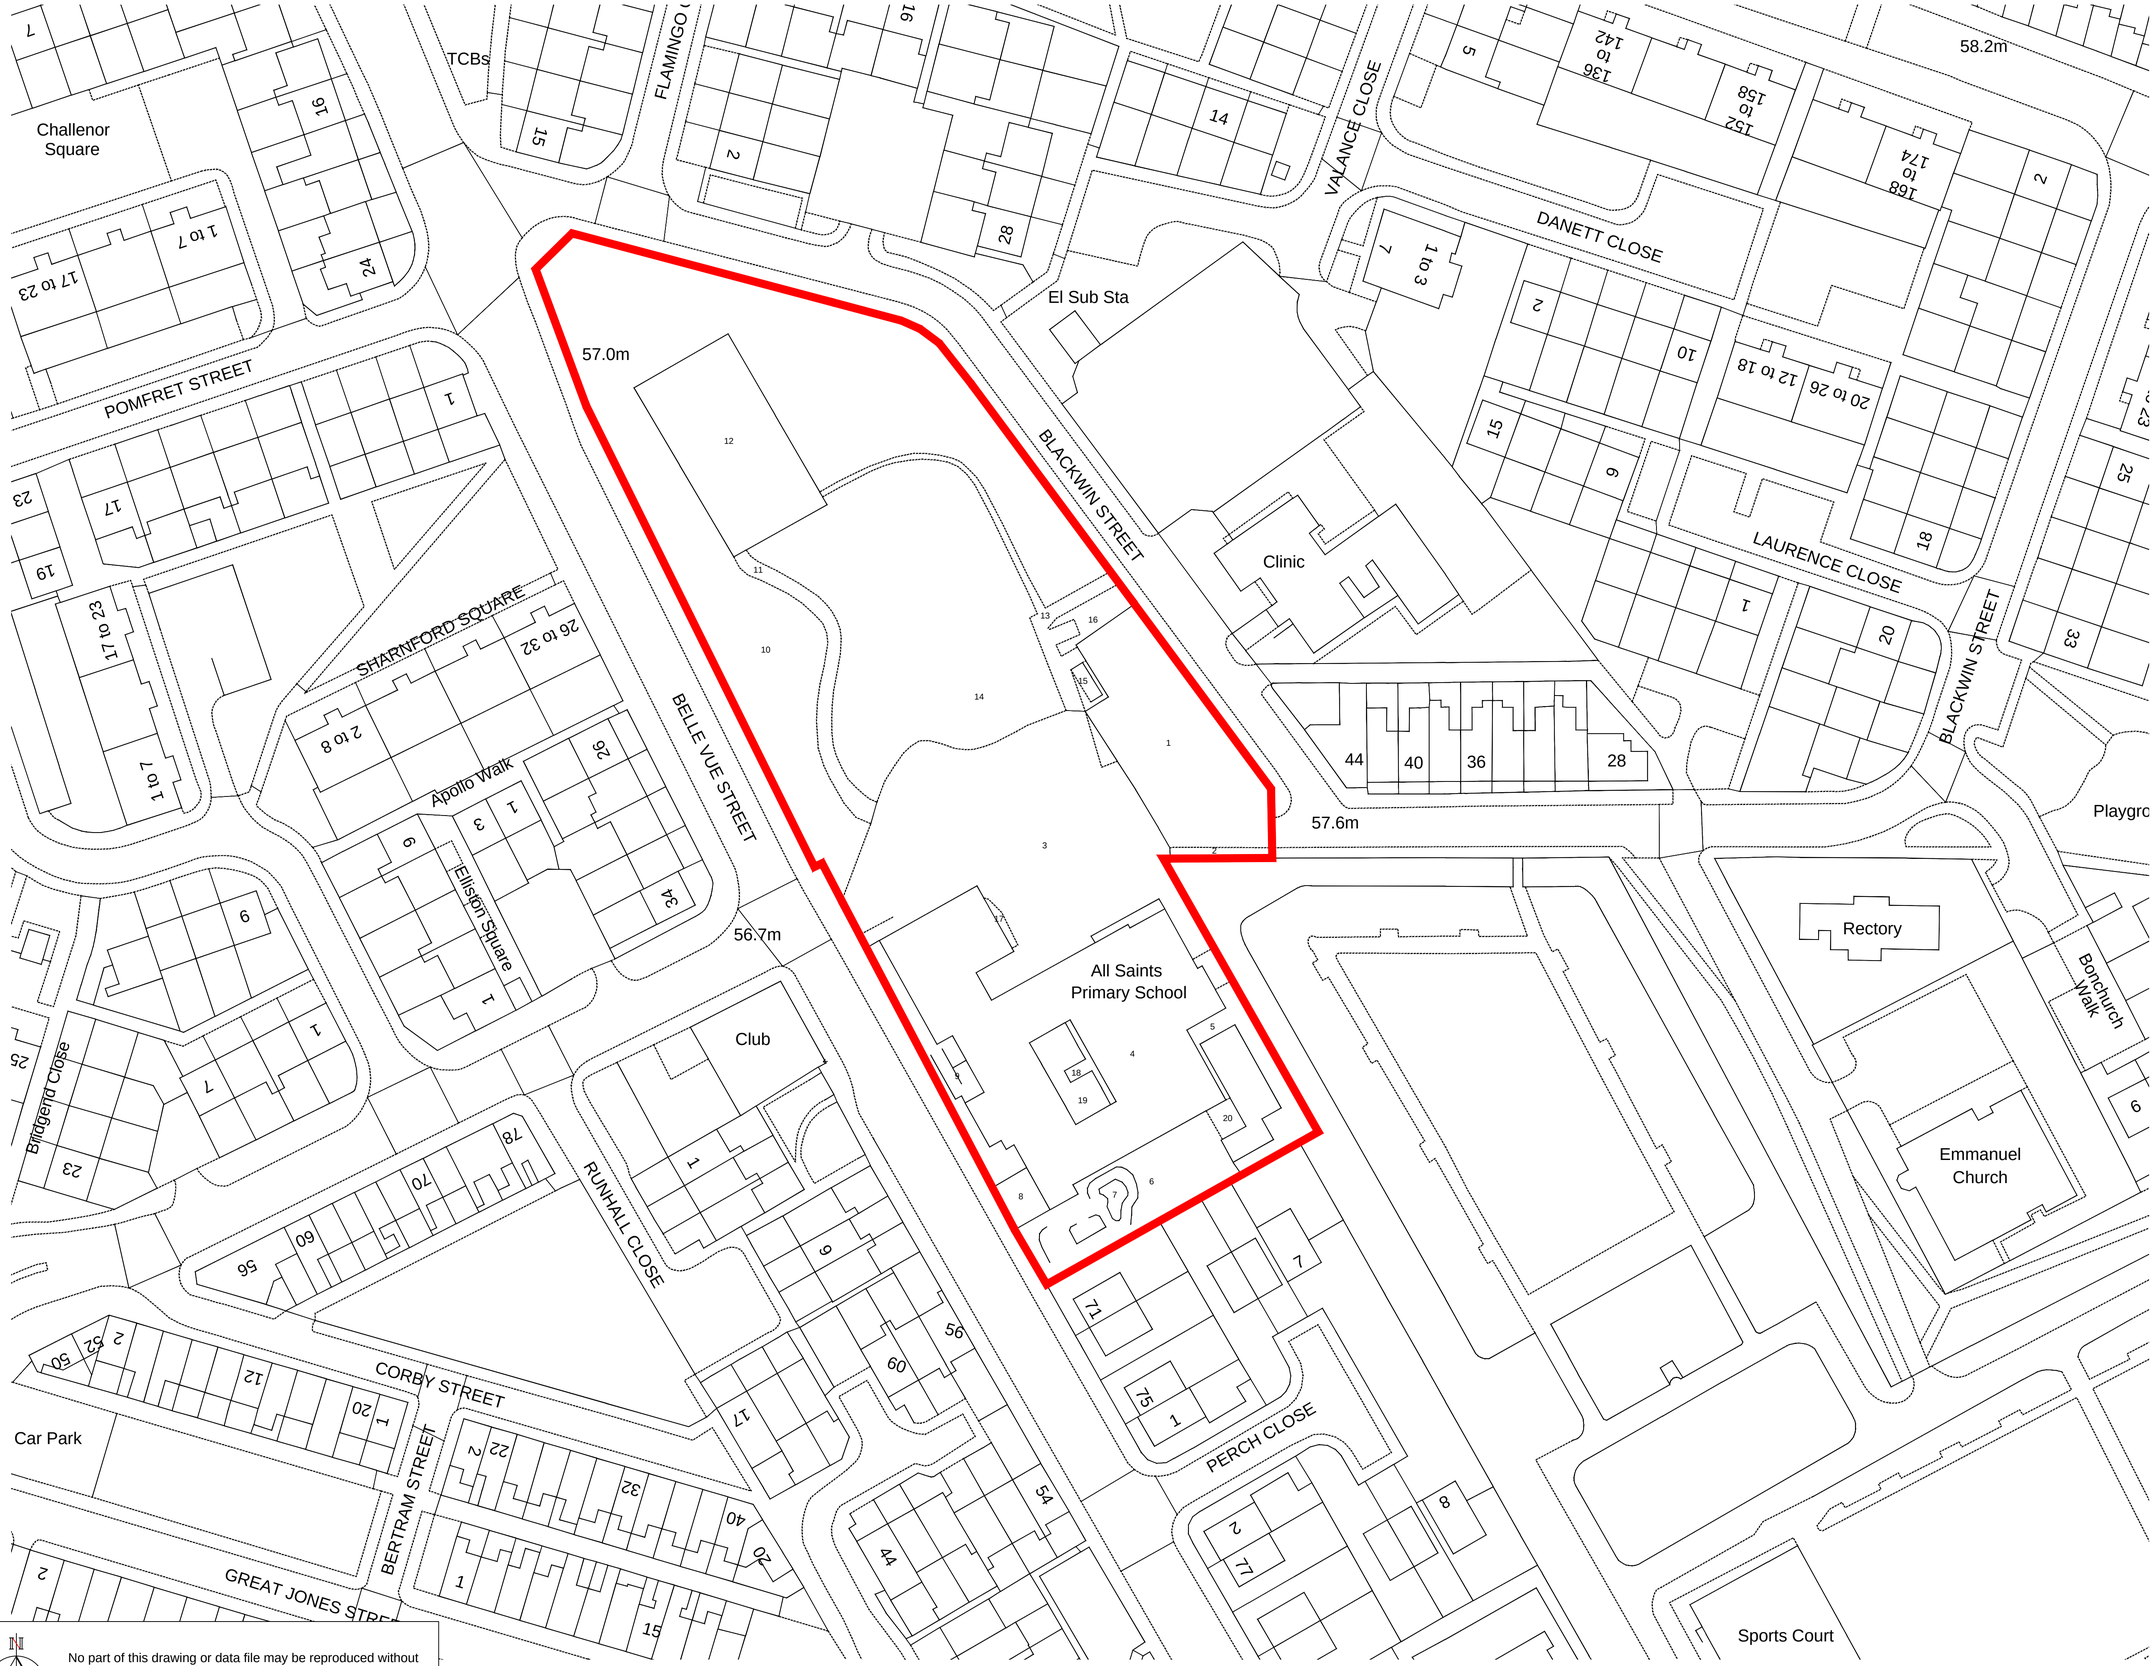

NOTES:

1. ALL DIMENSIONS ARE IN MILLIMETRES UNLESS OTHERWISE STATED.
2. THIS DRAWING IS TO BE READ IN CONJUNCTION WITH ALL OTHER RELEVANT DOCUMENTATION.
3. DO NOT SCALE FROM THIS DRAWING, ALL DIMENSIONS TO BE CONFIRMED ON SITE.

Rev	Description	By	Date

Planning

Capital Programmes & Procurement
Corporate Core Directorate
Manchester City Council
PO Box 532 Town Hall
Manchester
M60 2LA

PROPERTY / JOB TITLE
All Saints Primary School, Gorton
Rewire 2019

UPRN	D of E Reference
010023057036	352/2321

DRAWING TITLE
Site Plan

JOB NO.	DRAWING NO.
ED-44475	E9

DATE	REVISION
01-2019	

SCALE @ A0 / A1	DRAWN BY:	CHECKED BY	APPROVED BY
1=500	CMN	CMN	TJ

MANCHESTER CITY COUNCIL

Plot Details:

No part of this drawing or data file may be reproduced without prior written permission of the Manchester City Council or approved representative.
Contains OS data © Crown copyright and database 2018 . Ordnance Survey100019568.