



INSPECTION CHAMBER DETAIL (MAXIMUM DEPTH TO INVERT 1.2m)

SCALE 1:20

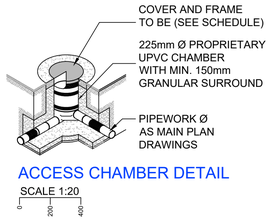


ACCESS CHAMBER DETAIL

SCALE 1:20

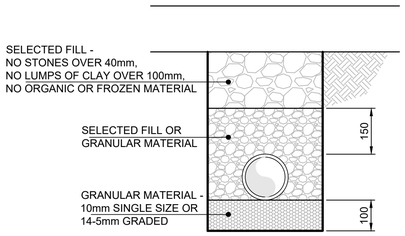


PIPE BEDDING DETAIL

SCALE 1:10

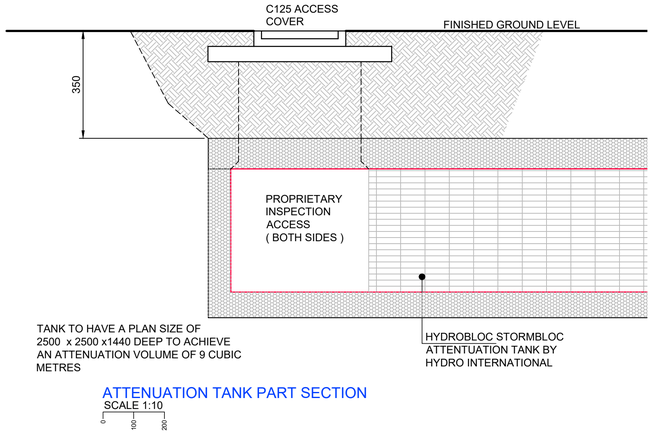


ATTENUATION TANK PART SECTION

SCALE 1:10

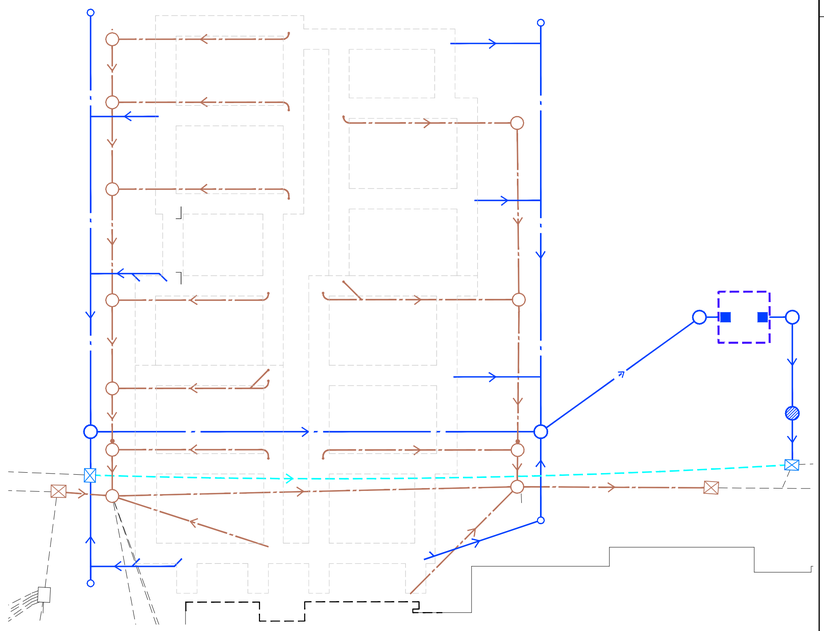


PROPOSED SITE DRAINAGE SCHEMATIC PLAN

SCALE - DIAGRAMMATIC

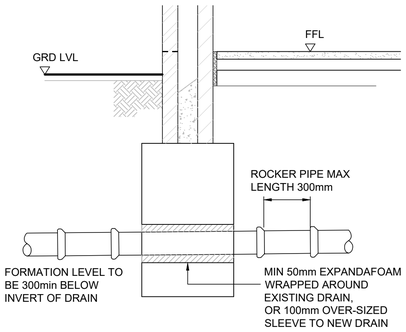

DRAIN PASSING THROUGH FOUNDATION


SCALE 1:20

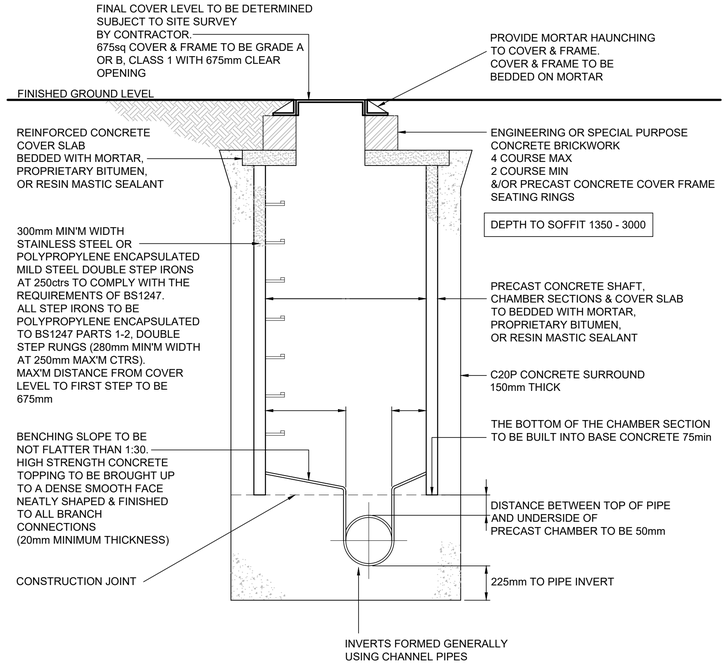

TYPICAL MANHOLE VERTICAL SECTION (DEPTH TO INVERT 1.3m - 3.0m)


SCALE 1:20

PIPE DIA	ROCKER PIPE LENGTH
100 - 450	0.5 - 0.75
451 - 750	0.75 - 1.0
>751	SEEK GUIDANCE

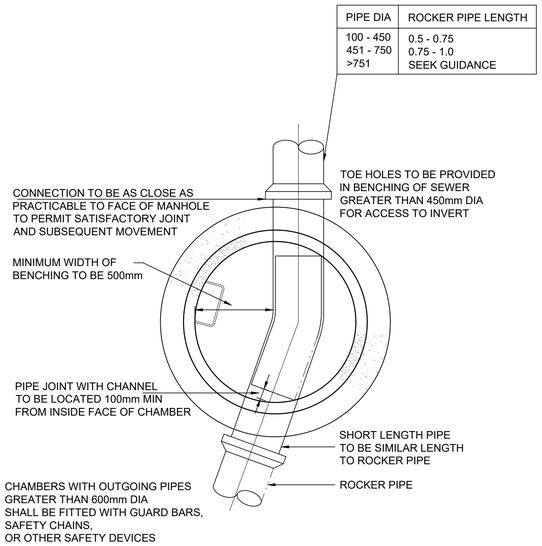

TYPICAL MANHOLE HORIZONTAL SECTION

SCALE 1:20

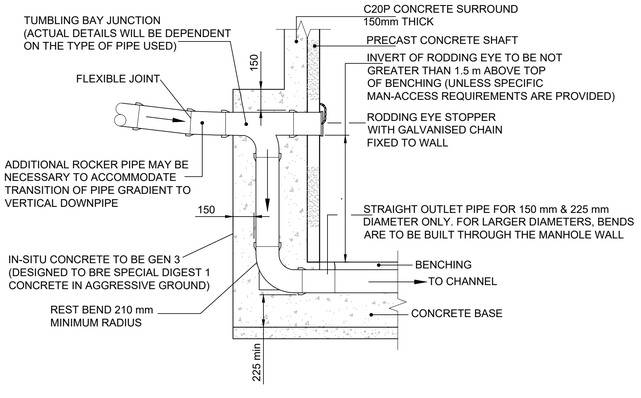

EXTERNAL VERTICAL BACKDROP

SCALE 1:20

DO NOT SCALE - ONLY FIGURED DIMENSIONS ARE TO BE USED. LEVELS TO BE CONFIRMED ON SITE

A1

NOTES:-

REV	AMENDMENT	DATE	BY
-	PLANNING	11.04.19	SW

STATUS:-

PLANNING

CLIENT:-

Little Sisters of the Poor

CONTRACT:-

St Joseph's Home
Manchester M13 0AR Phase 4

TITLE:-

Proposed Drainage Details

DESIGN:-	DRAWN:-	CHKD:-
JDS	SW	

SCALE:- AS SHOWN @ A1

DATE:- Feb 19

David Symonds Associates
3 Imperial Court, 12 Sovereign Road
Kings Norton Business Centre
Birmingham B30 3FH

Tel: 0121 444 1313
Email: eng@dsace.co.uk
Website: www.dsace.co.uk

DRAWING No:- 218008-S-03

REV -