
33 Sandhurst Avenue M20 1ED.
proposed drainage details. for new extension.

Drawing no 6.

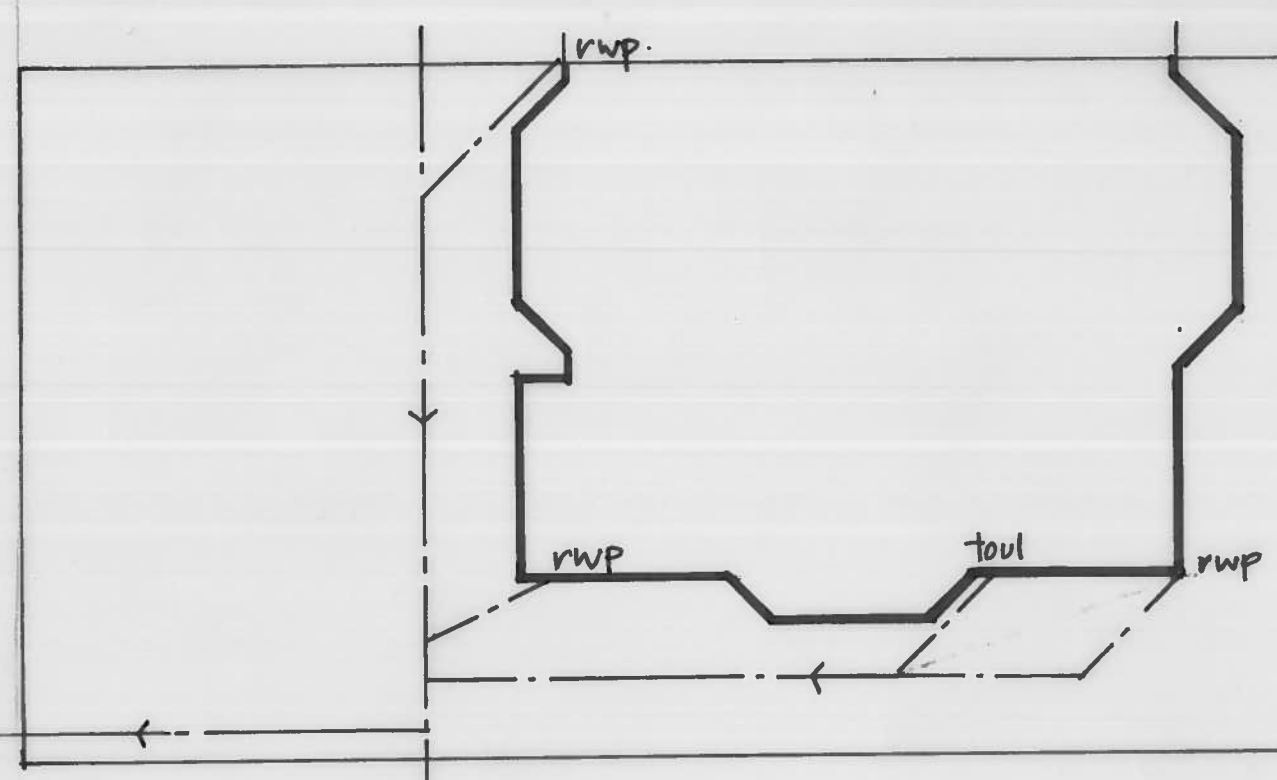


existing drainage plan.

Notes: A combined system. It picks up drainage from adjacent properties then discharges into main sewer on Sandhurst Ave.

boundary.

main sewer

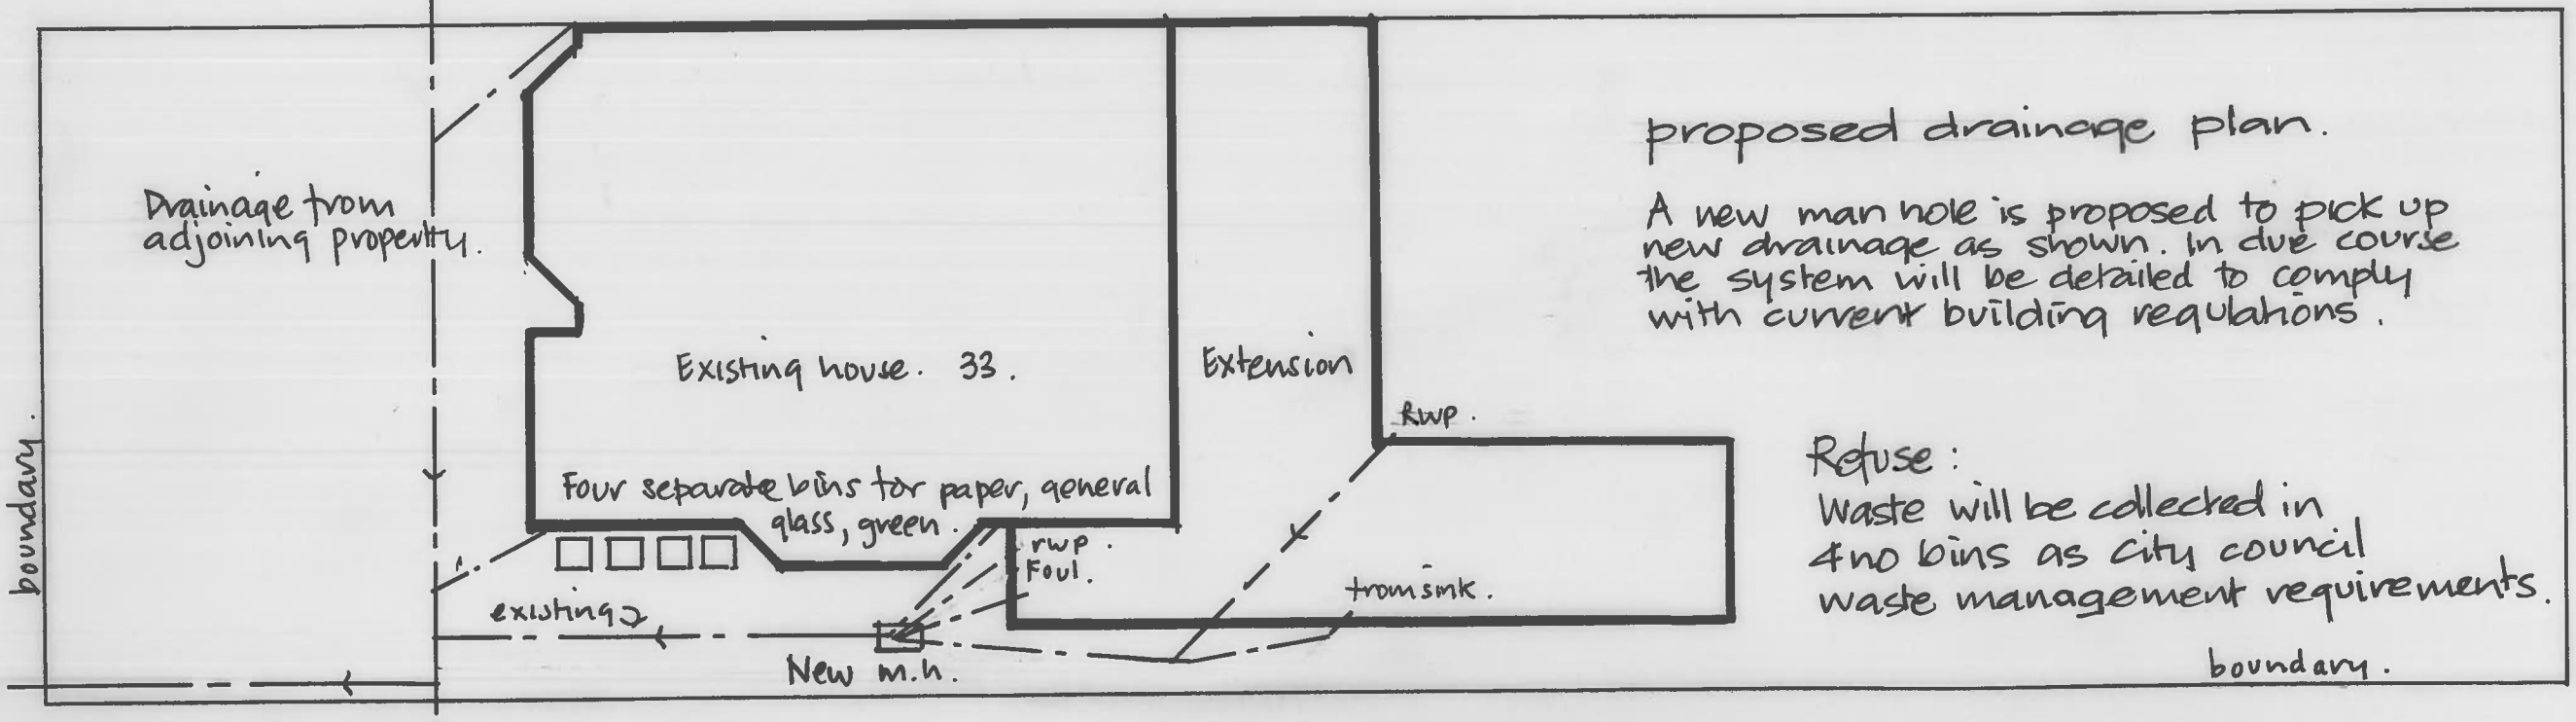

proposed drainage plan.

A new man hole is proposed to pick up new drainage as shown. In due course the system will be detailed to comply with current building regulations.

Refuse:
Waste will be collected in 4no bins as city council waste management requirements.