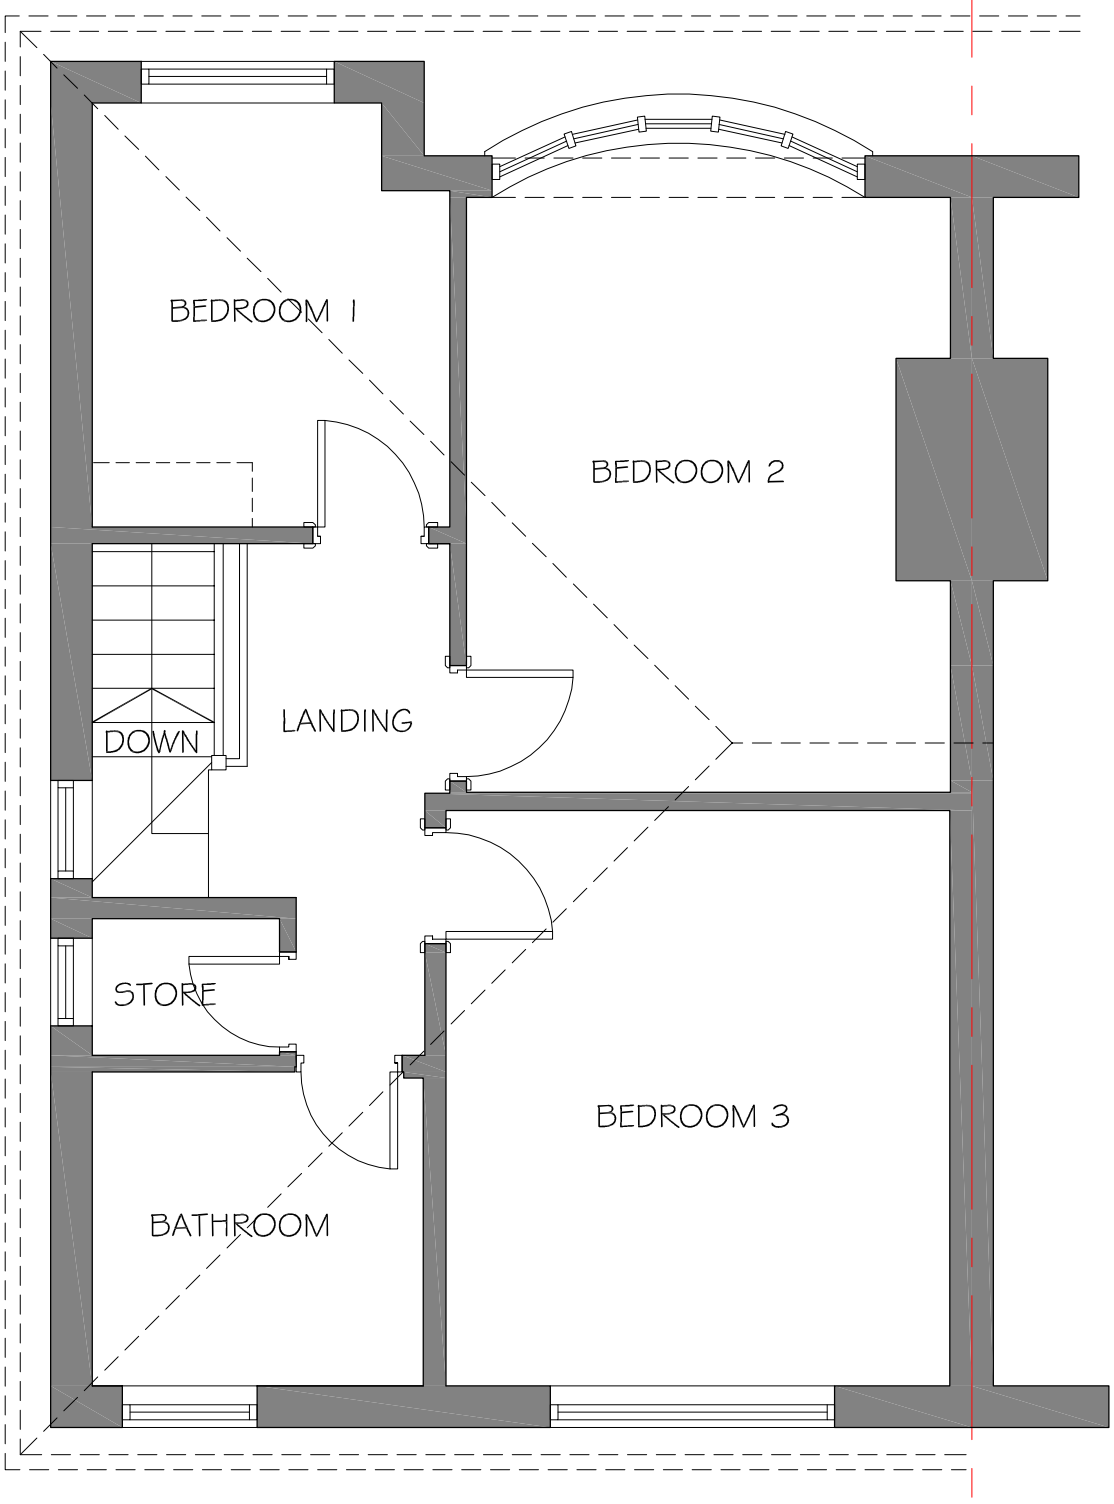

Revision	Description	Init.	Date

SURVEY

PZ VI Architects & Designers
47A Park Lane Poynton Stockport Cheshire SK12 1RD
Tel: 01625 403 516 Fax: 01625 403 516
E-mail:info@pzvi-architects.co.uk

Project:
27 FERNDENE ROAD,
WITHINGTON, MANCHESTER

Client:
MR J NICHOLSON

Drawing Title:
FIRST FLOOR PLAN

Drawing No: KR680-S-104

Rev:

Drawn By: R.T.W.

Checked: J.Albutt

Scale: 1:50 @ A3

Date: 20.03.2019