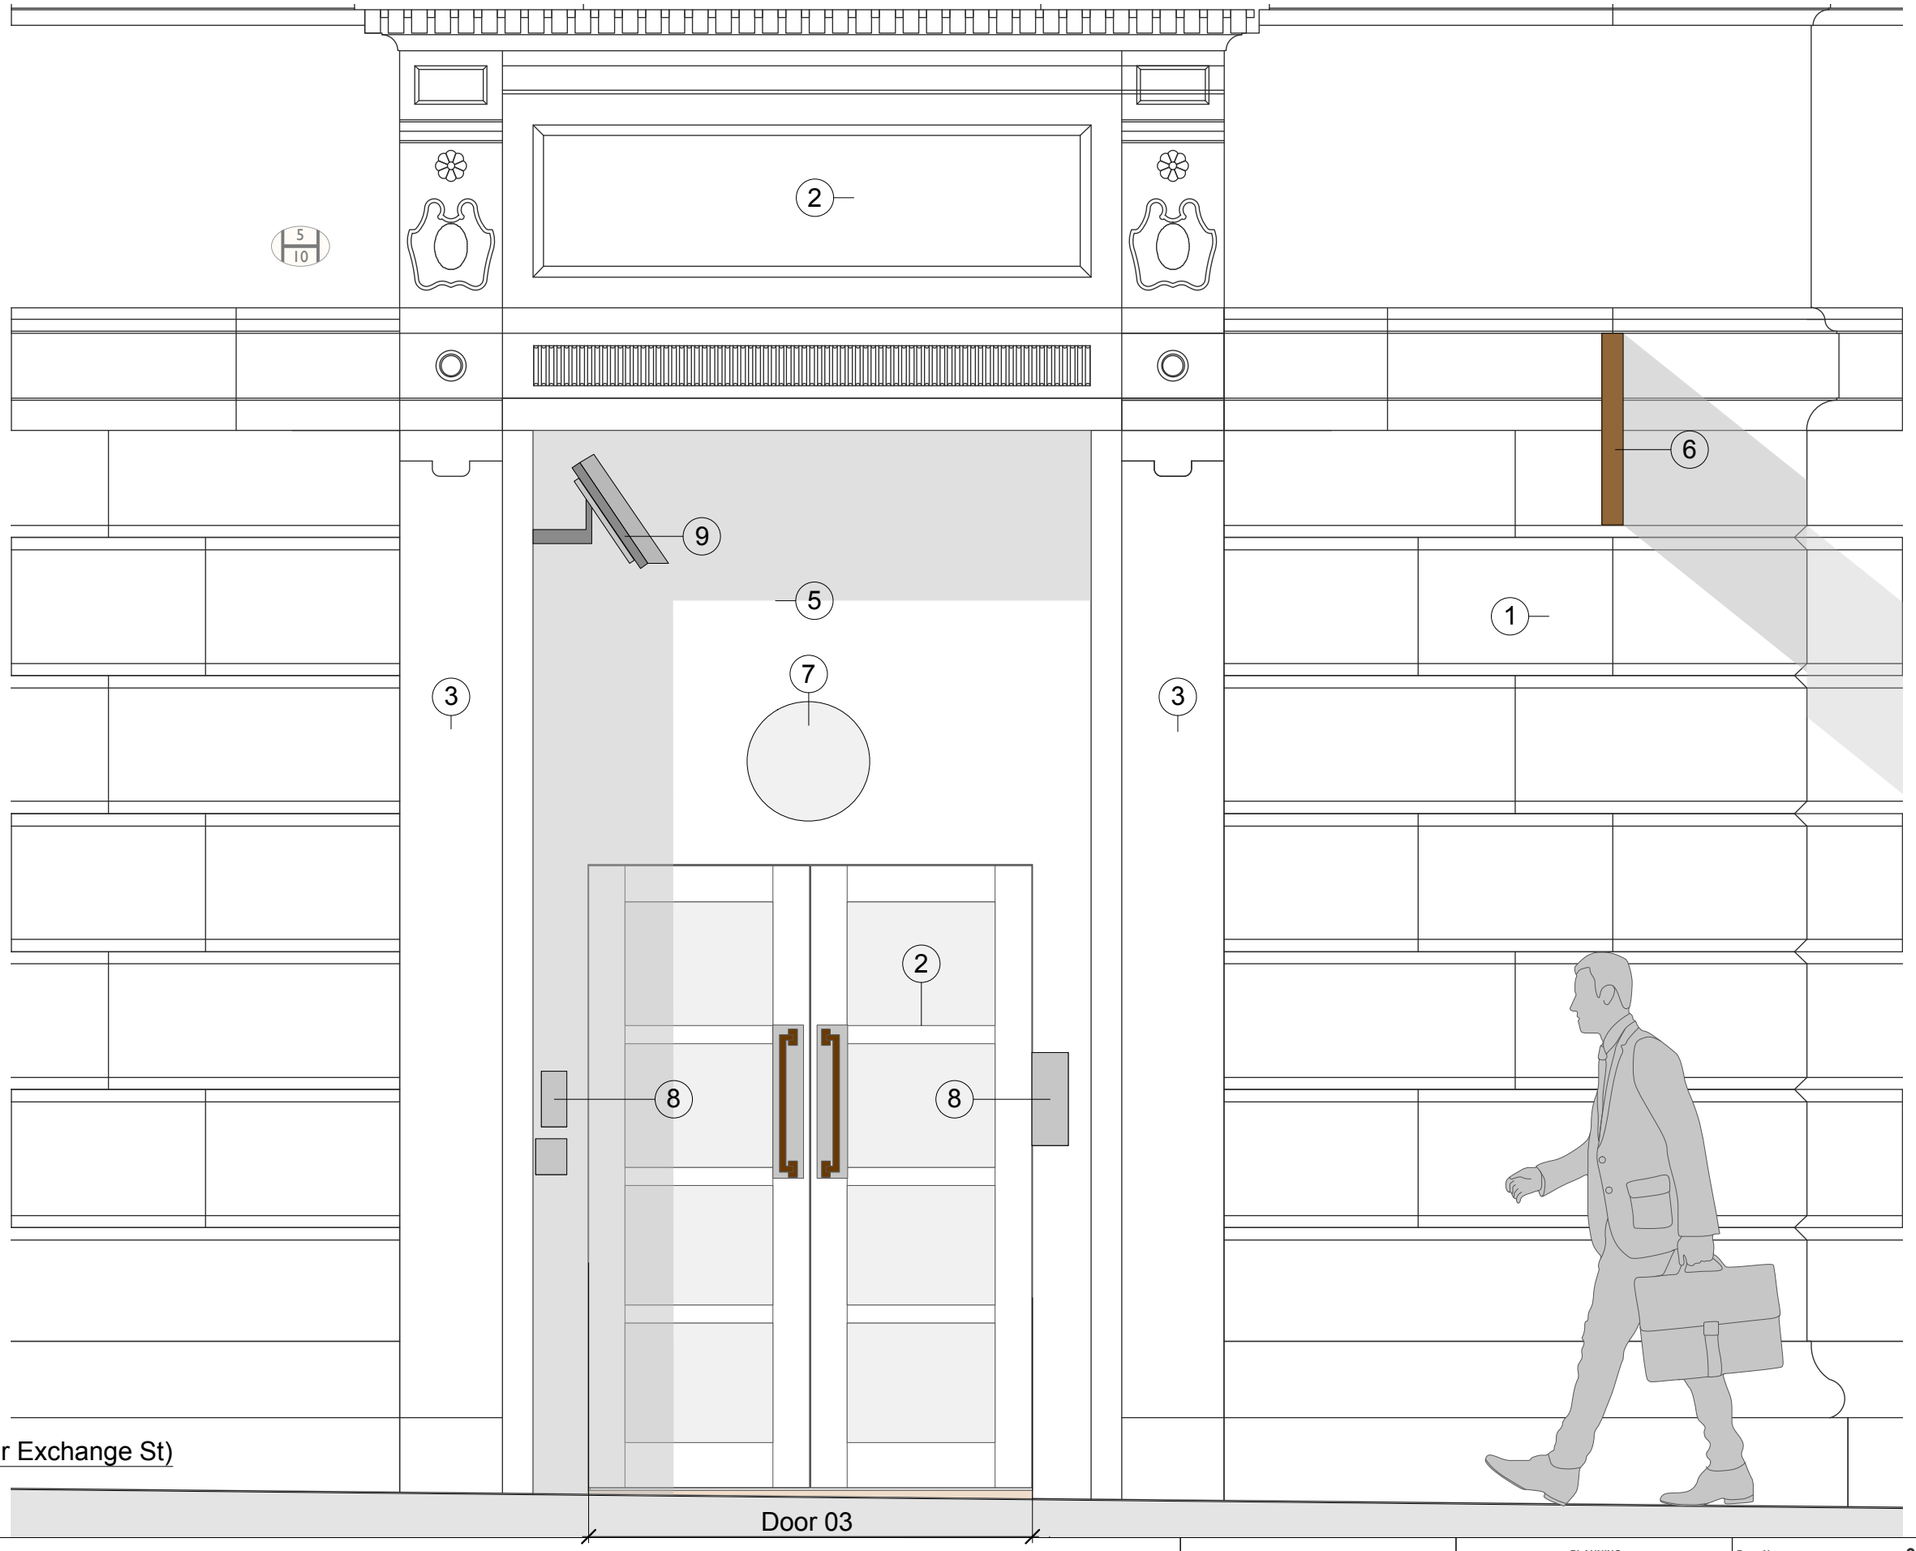


Key

1. Original rusticated sandstone facade
2. Original sandstone canopy, scrolled pediment detail and rosettes.
3. Original pink granite pilasters terminating on sandstone blocks.
4. Modern veneered flat panelled flush door with solid oak frame.
5. Modern veneered oak flat panel.
6. Non-original "Bus stop" style retail signage.
7. Modern bulkhead light fitting, surface mounted.
8. Modernl semi-recessed entry panel and surface mounted fob reader.
9. Surface mounted security camera.

1 Market Street - Entrance 03 (near Exchange St)
Scale: 1:20

0 1 2 M

Revisions

P1	Issued for Planning	04.02.2019
P2	Issued for Planning, key revised as planning consultant comments	04.04.2019

Hutchison Kivotos Architects 2 Whites Grounds London SE1 3LA 020 7403 7323 email: info@hkarchitects.co.uk

PLANNING	**Dwg. No.** 316.PL.111
Project Manchester Royal Exchange	**Drawing title** Existing Market Street elevation
Client BVK	**Scale** 1:20 @ A3 **Rev** P2
	Drawn by VL **Date** Jan/19

Do not scale. All dimensions to be confirmed on site.
Information contained in this drawing is the sole copyright of Hutchison Kivotos Architects Ltd. and is not to be reproduced without permission.