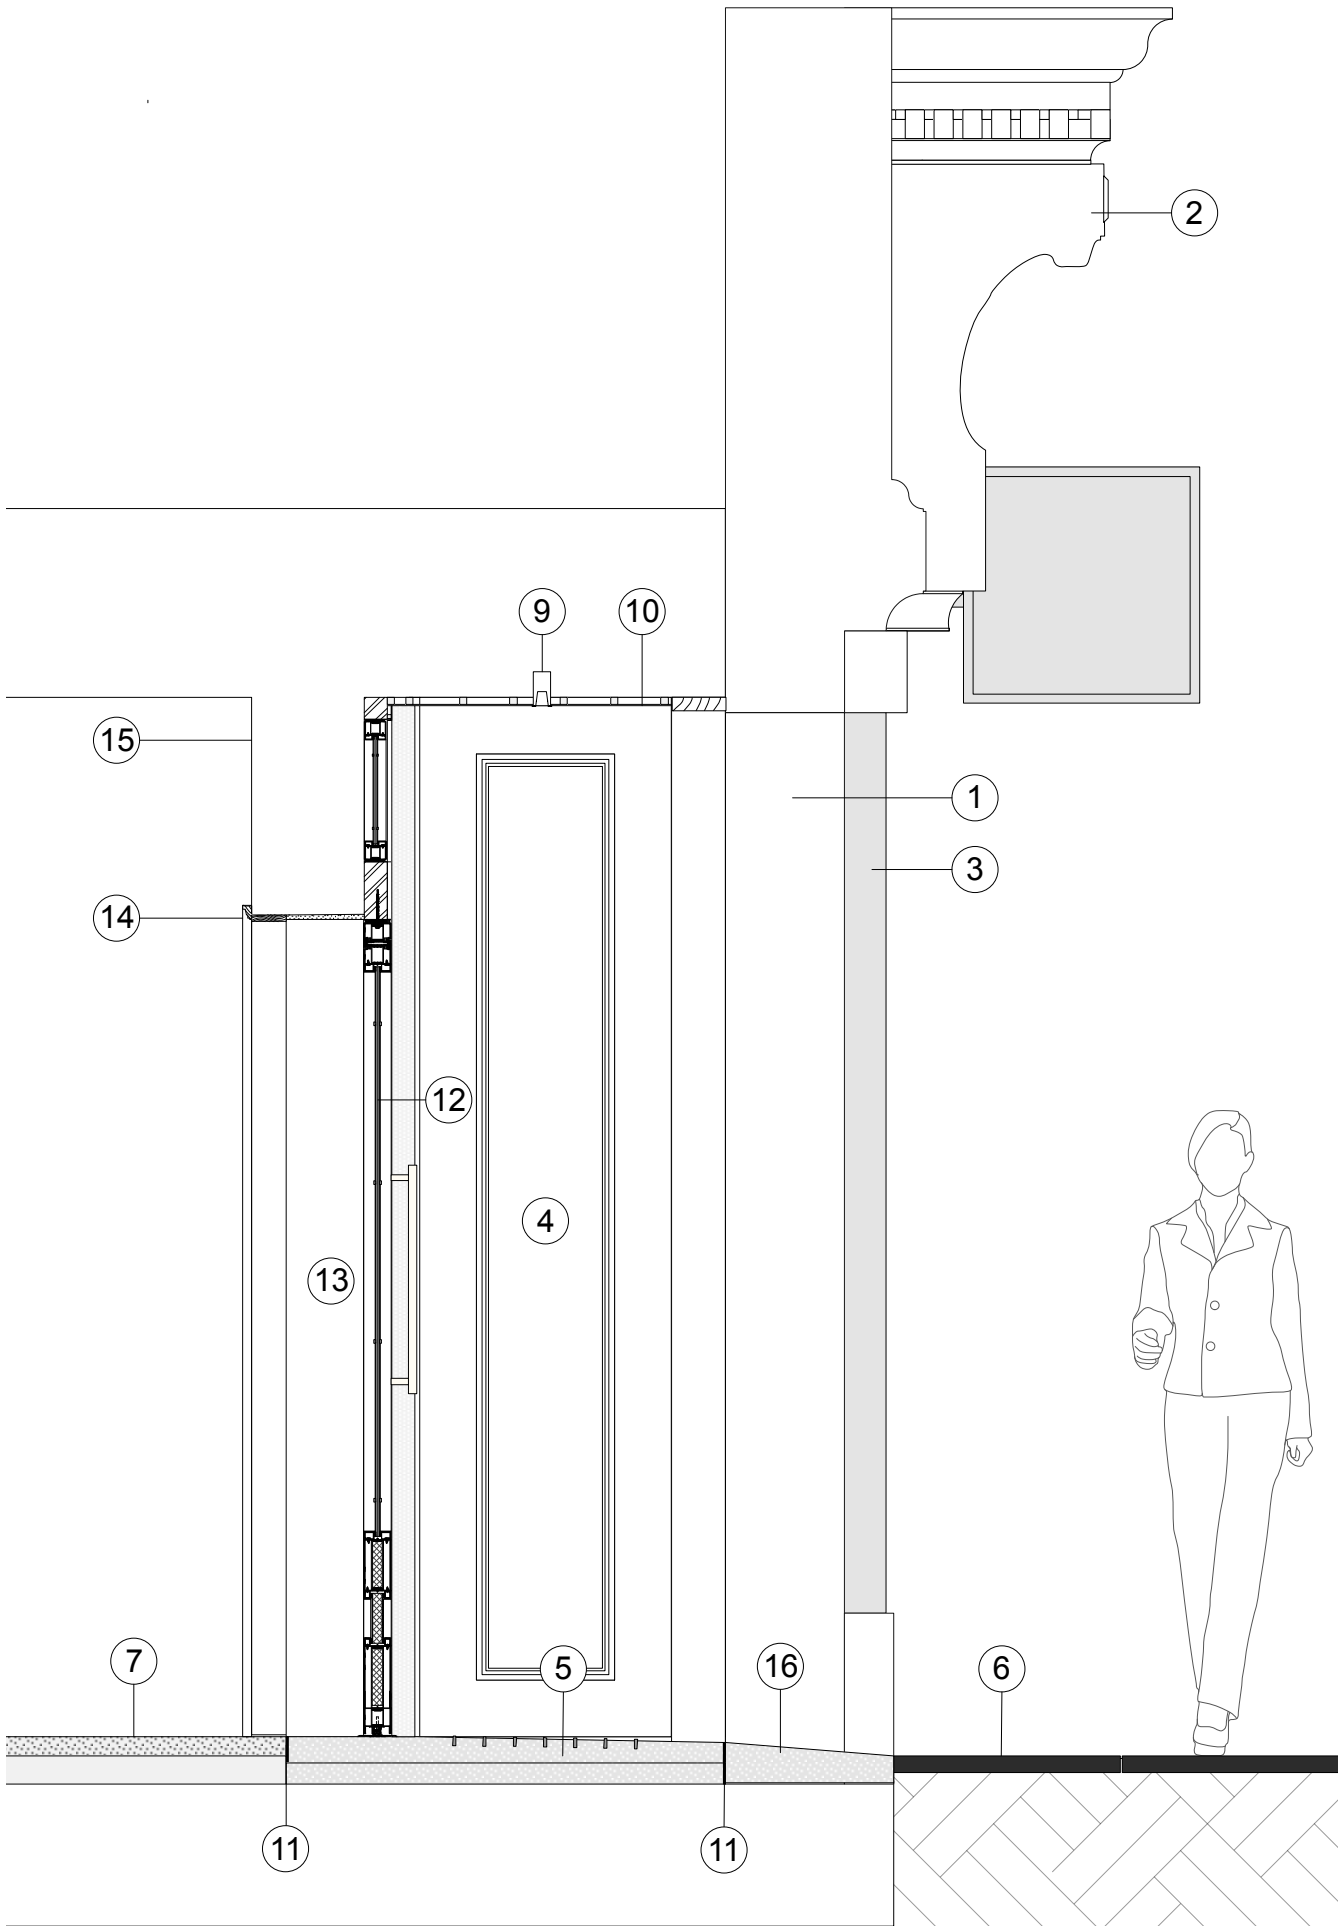


2 Entrance 2 section - Market Street
Scale: 1:20

0 1 2 M

Key

1. Original sandstone facade
2. Original sandstone canopy, scrolled pediment detail and rosettes.
3. Original pink granite pilasters terminating on sandstone blocks.
4. Existing secondary raised and fielded painted timber doors recessed into pocket, retained and re-painted.
5. New black marble and granite terrazzo flooring with brass strips inserts to fall away from building to improve surface water management
6. Existing yorkstone paving.
7. Original terrazzo floor retained.
8. New bronze architrave detail to match new doorset.
9. New recessed spotlight fitting.
10. New bronze soffit panel to match new doors.
11. New floor threshold trim to match existing floor keep finish.
12. New glazed bronze composite doorset.
13. New plasterboard wall to form new door reveal.
14. New painted timber architrave to replace non original existing timber architrave.
15. Existing plastered wall redecorated.
16. New yorkstone threshold to replace existing tarmacadam threshold to fall away from building to improve surface water management.

Revisions

P1	Issued for Planning	04.02.2019
P2	Issued for Planning, key revised as planning consultant comments	04.04.2019

Hutchison Kivotos Architects 2 Whites Grounds London SE1 3LA 020 7403 7323 email: info@hkarchitects.co.uk

PLANNING	Dwg. No. **316.PL.126**
Project Manchester Royal Exchange	**Drawing title** Proposed Section detail - Entrance 2
Client BVK	**Scale** 1:20 @ A3 **Rev** P2
	Drawn by JJ **Date** Jan/19

Do not scale. All dimensions to be confirmed on site.
Information contained in this drawing is the sole copyright of Hutchison Kivotos Architects Ltd. and is not to be reproduced without permission.