
© The creative content and information contained herein is the intellectual property of SWAN Projects. Any use and/or reproduction is expressly prohibited without our prior, written consent.

TOILET EXTRACT FAN
PRIVATE DINING COOK LINE FRESH AIR FAN PLANT
DESERT COOK LINE FRESH AIR FAN PLANT
PRIVATE DINING COOK LINE EXTRACT FAN PLANT
DESERT COOK LINE EXTRACT FAN PLANT
HEAT RECOVERY VRV AIR CONDITIONING CONDENSING UNITS

TOILET EXTRACT FAN
BIN STORE EXTRACT FAN
MAIN AHU CONDENSING UNITS (UNDER KITCHEN DUCTS, BETWEEN COLUMNS)
STREET FOOD EXTRACT FAN IN VERTICAL, WITH HV DISCHARGE COWL
STREET FOOD FRESH AIR PLANT

FREEZER STORE / COLD STORE CONDENSING UNITS
BULK COOKING KITCHEN SUPPLY AIR PLANT
DISPLAY KITCHEN SUPPLY AIR PLANT
DISPLAY KITCHEN AIR EXTRACT PLANT
BULK COOKING AIR EXTRACT PLANT

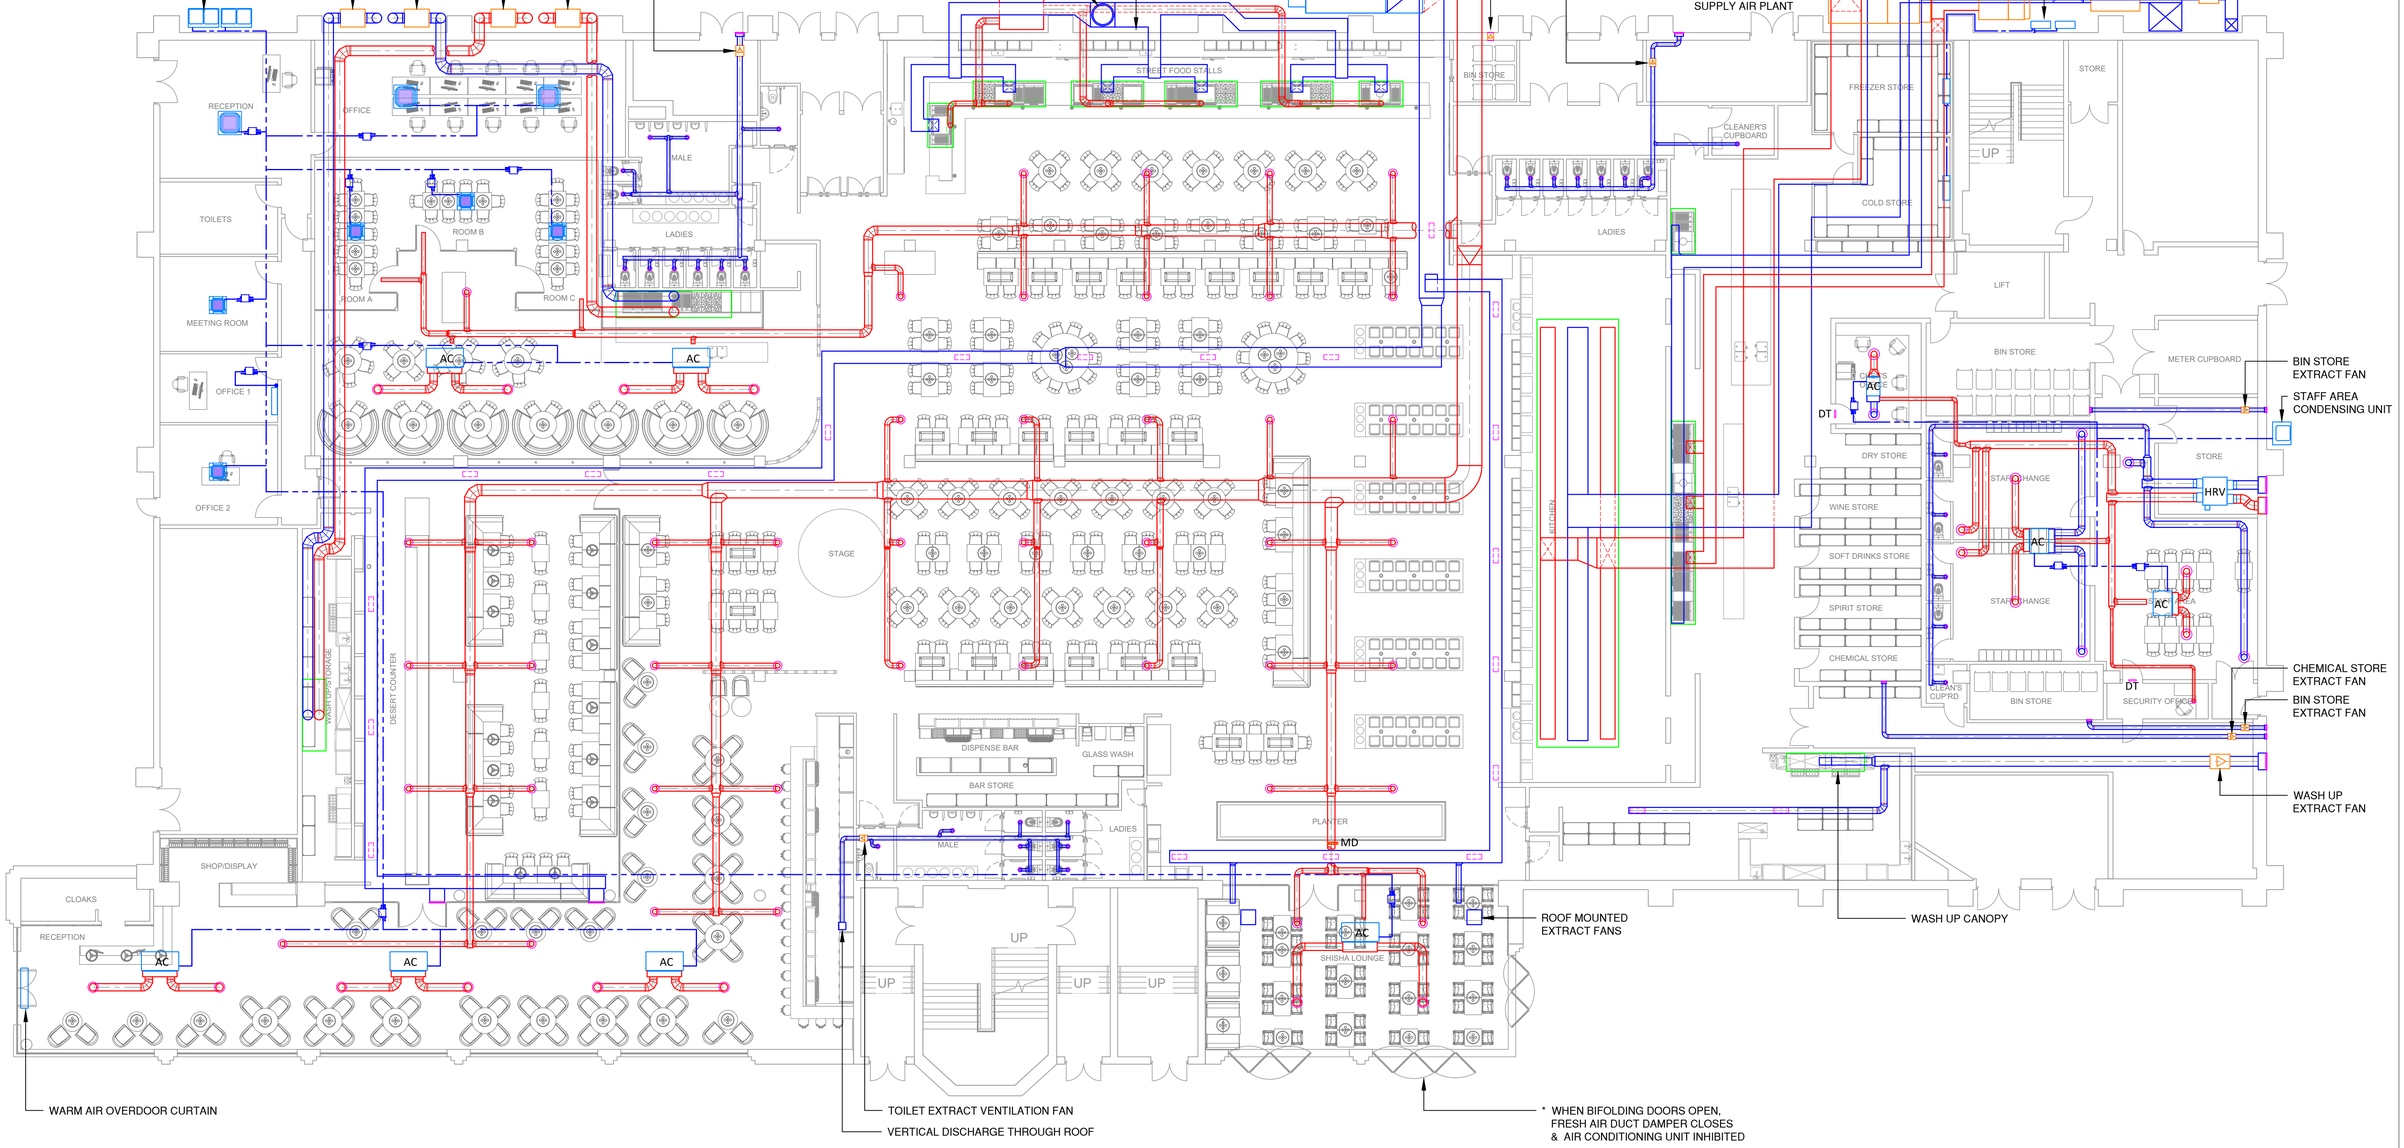

BIN STORE EXTRACT FAN
STAFF AREA CONDENSING UNIT
CHEMICAL STORE EXTRACT FAN
BIN STORE EXTRACT FAN
WASH UP EXTRACT FAN
WASH UP CANOPY
ROOF MOUNTED EXTRACT FANS
WARM AIR OVERDOOR CURTAIN
TOILET EXTRACT VENTILATION FAN
VERTICAL DISCHARGE THROUGH ROOF
* WHEN BIFOLDING DOORS OPEN, FRESH AIR DUCT DAMPER CLOSES & AIR CONDITIONING UNIT INHIBITED

LEGEND

- SUPPLY AIR DUCT
- SUPPLY AIR DIFFUSER
- RETURN AIR DUCT
- AIR CONDITIONING CASSETTE
- AC — AIR CONDITIONING FCU (FAN COIL UNIT)
- HRV — HEAT RECLAIM VENTILATION UNIT
- FAN

Rev	Date	Description	By

SWAN Projects
tel: 0161 300 3465 fax: 0161 959 2093 E mail: Info@swan-projects.com

Client	COMMERCIAL KITCHEN AND BAR LIMITED
Project	SHERIDAN SUITE, MANCHESTER
Title	AIR CONDITIONING AND VENTILATION SERVICES TO GROUND FLOOR

Scale	1:125	Drawing Number	Rev
Date	9.4.17	C312/1	
Drawn	PAS		
Checked			

© The creative content and information contained herein is the intellectual property of SWAN Projects. Any use and/or reproduction is expressly prohibited without our prior, written consent.