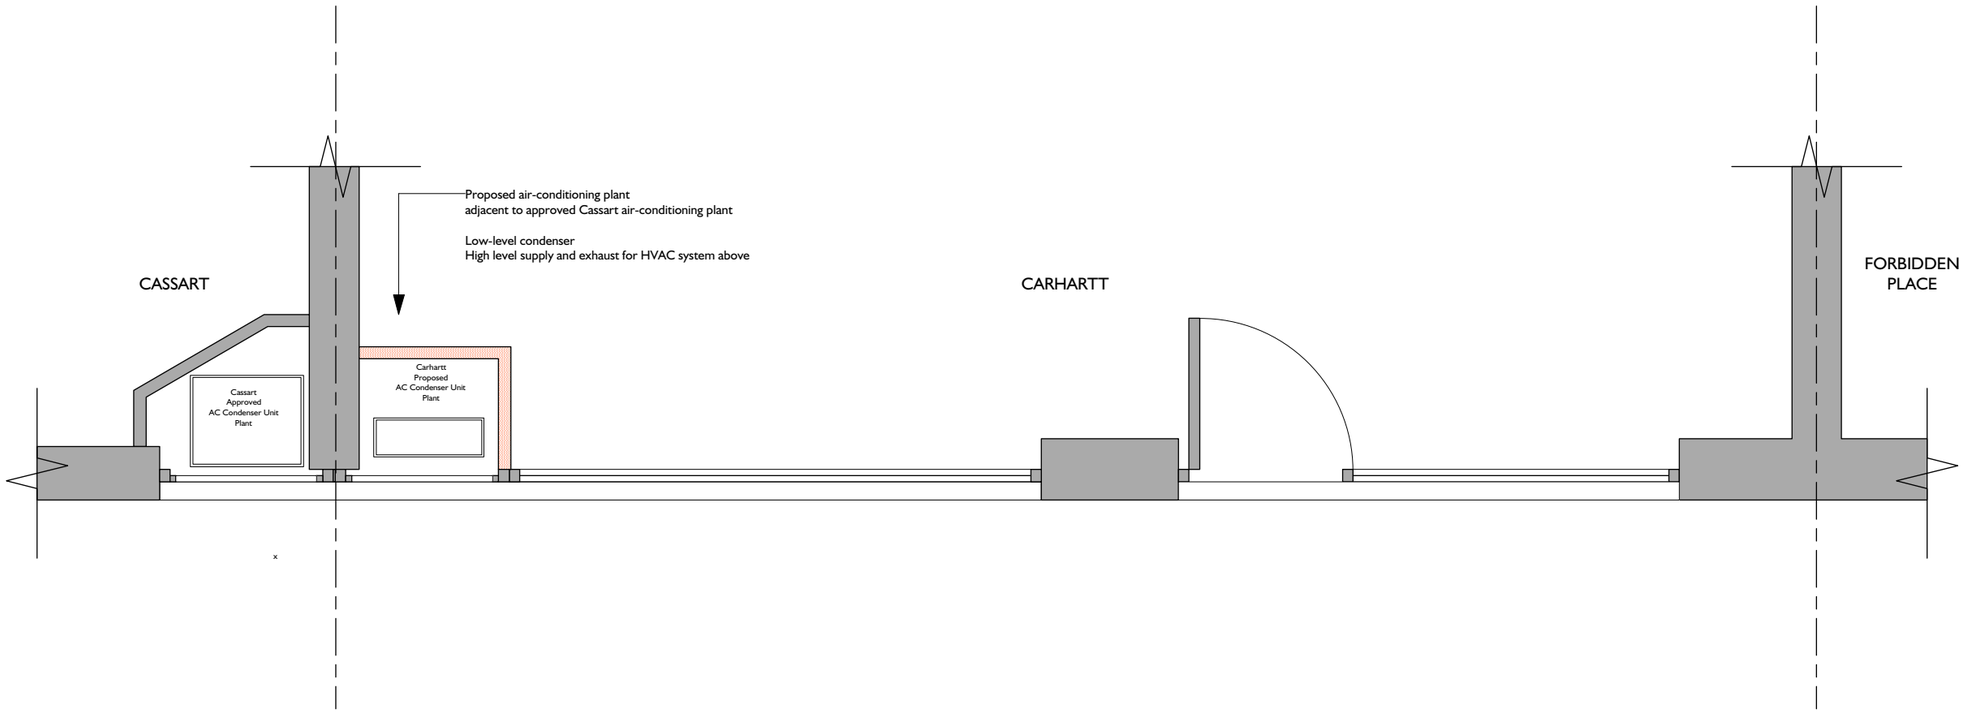


architecture:m
RIBA chartered practice

a: 14 fairfield square, manchester m43 6ad
e: mail@architecturem.co.uk
t: +44 (0)161 370 6166
w: architecturem.co.uk

a: 80a king street, knutsford wa16 6ed
e: mail@architecturem.co.uk
t: +44 (0)1565 849 188
w: architecturem.co.uk

59-61 Oldham Street	Ground Floor Proposed	Planning	1:50	14.03.19	KD	460	201	-
project title	drawing title	status	scale @ A3	date	drawn by	job no.	dwg no.	rev

Design and drawings are the copyright of architecture:m. Written permission must be sought before duplication. Any discrepancy found between information given on this drawing and that given elsewhere or recorded on site shall be notified immediately to the project architect in writing. Do not scale from this drawing or derive dimensions from digital media. All dimensions are to be checked prior to works commencing on site.