

Side Elevation
As Proposed
Scale 1:100



Rear Elevation
As Proposed
Scale 1:100

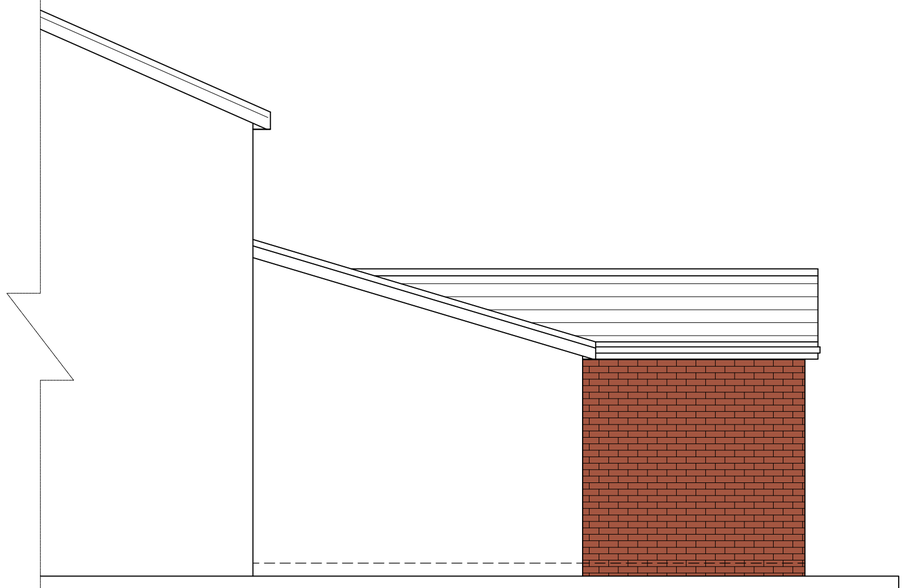

Side Elevation
As Proposed
Scale 1:100

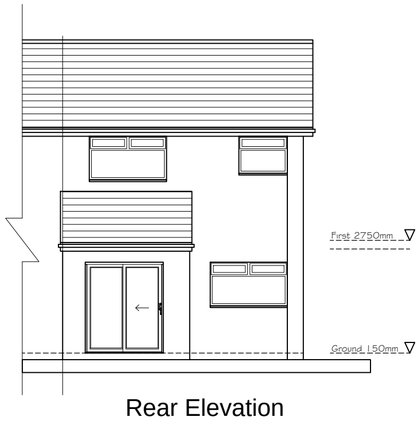

Rear Elevation
As Existing
Scale 1:100

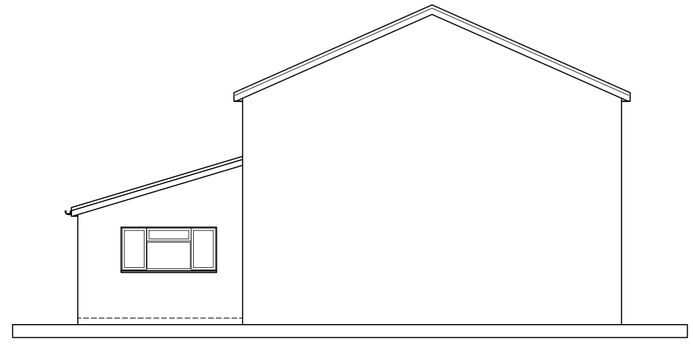

Side Elevation
As Existing
Scale 1:100

Mos Development *Design and Project Management*

Date: 28-04-2018

Project Title: New Single Storey Rear Extension to Existing Dwelling for Disabled Wet Room.

Address: 42 Alms Hill Road, Manchester, M8 0QE

Drawing Title: Proposed and Existing Elevations

Dwg No. 02A