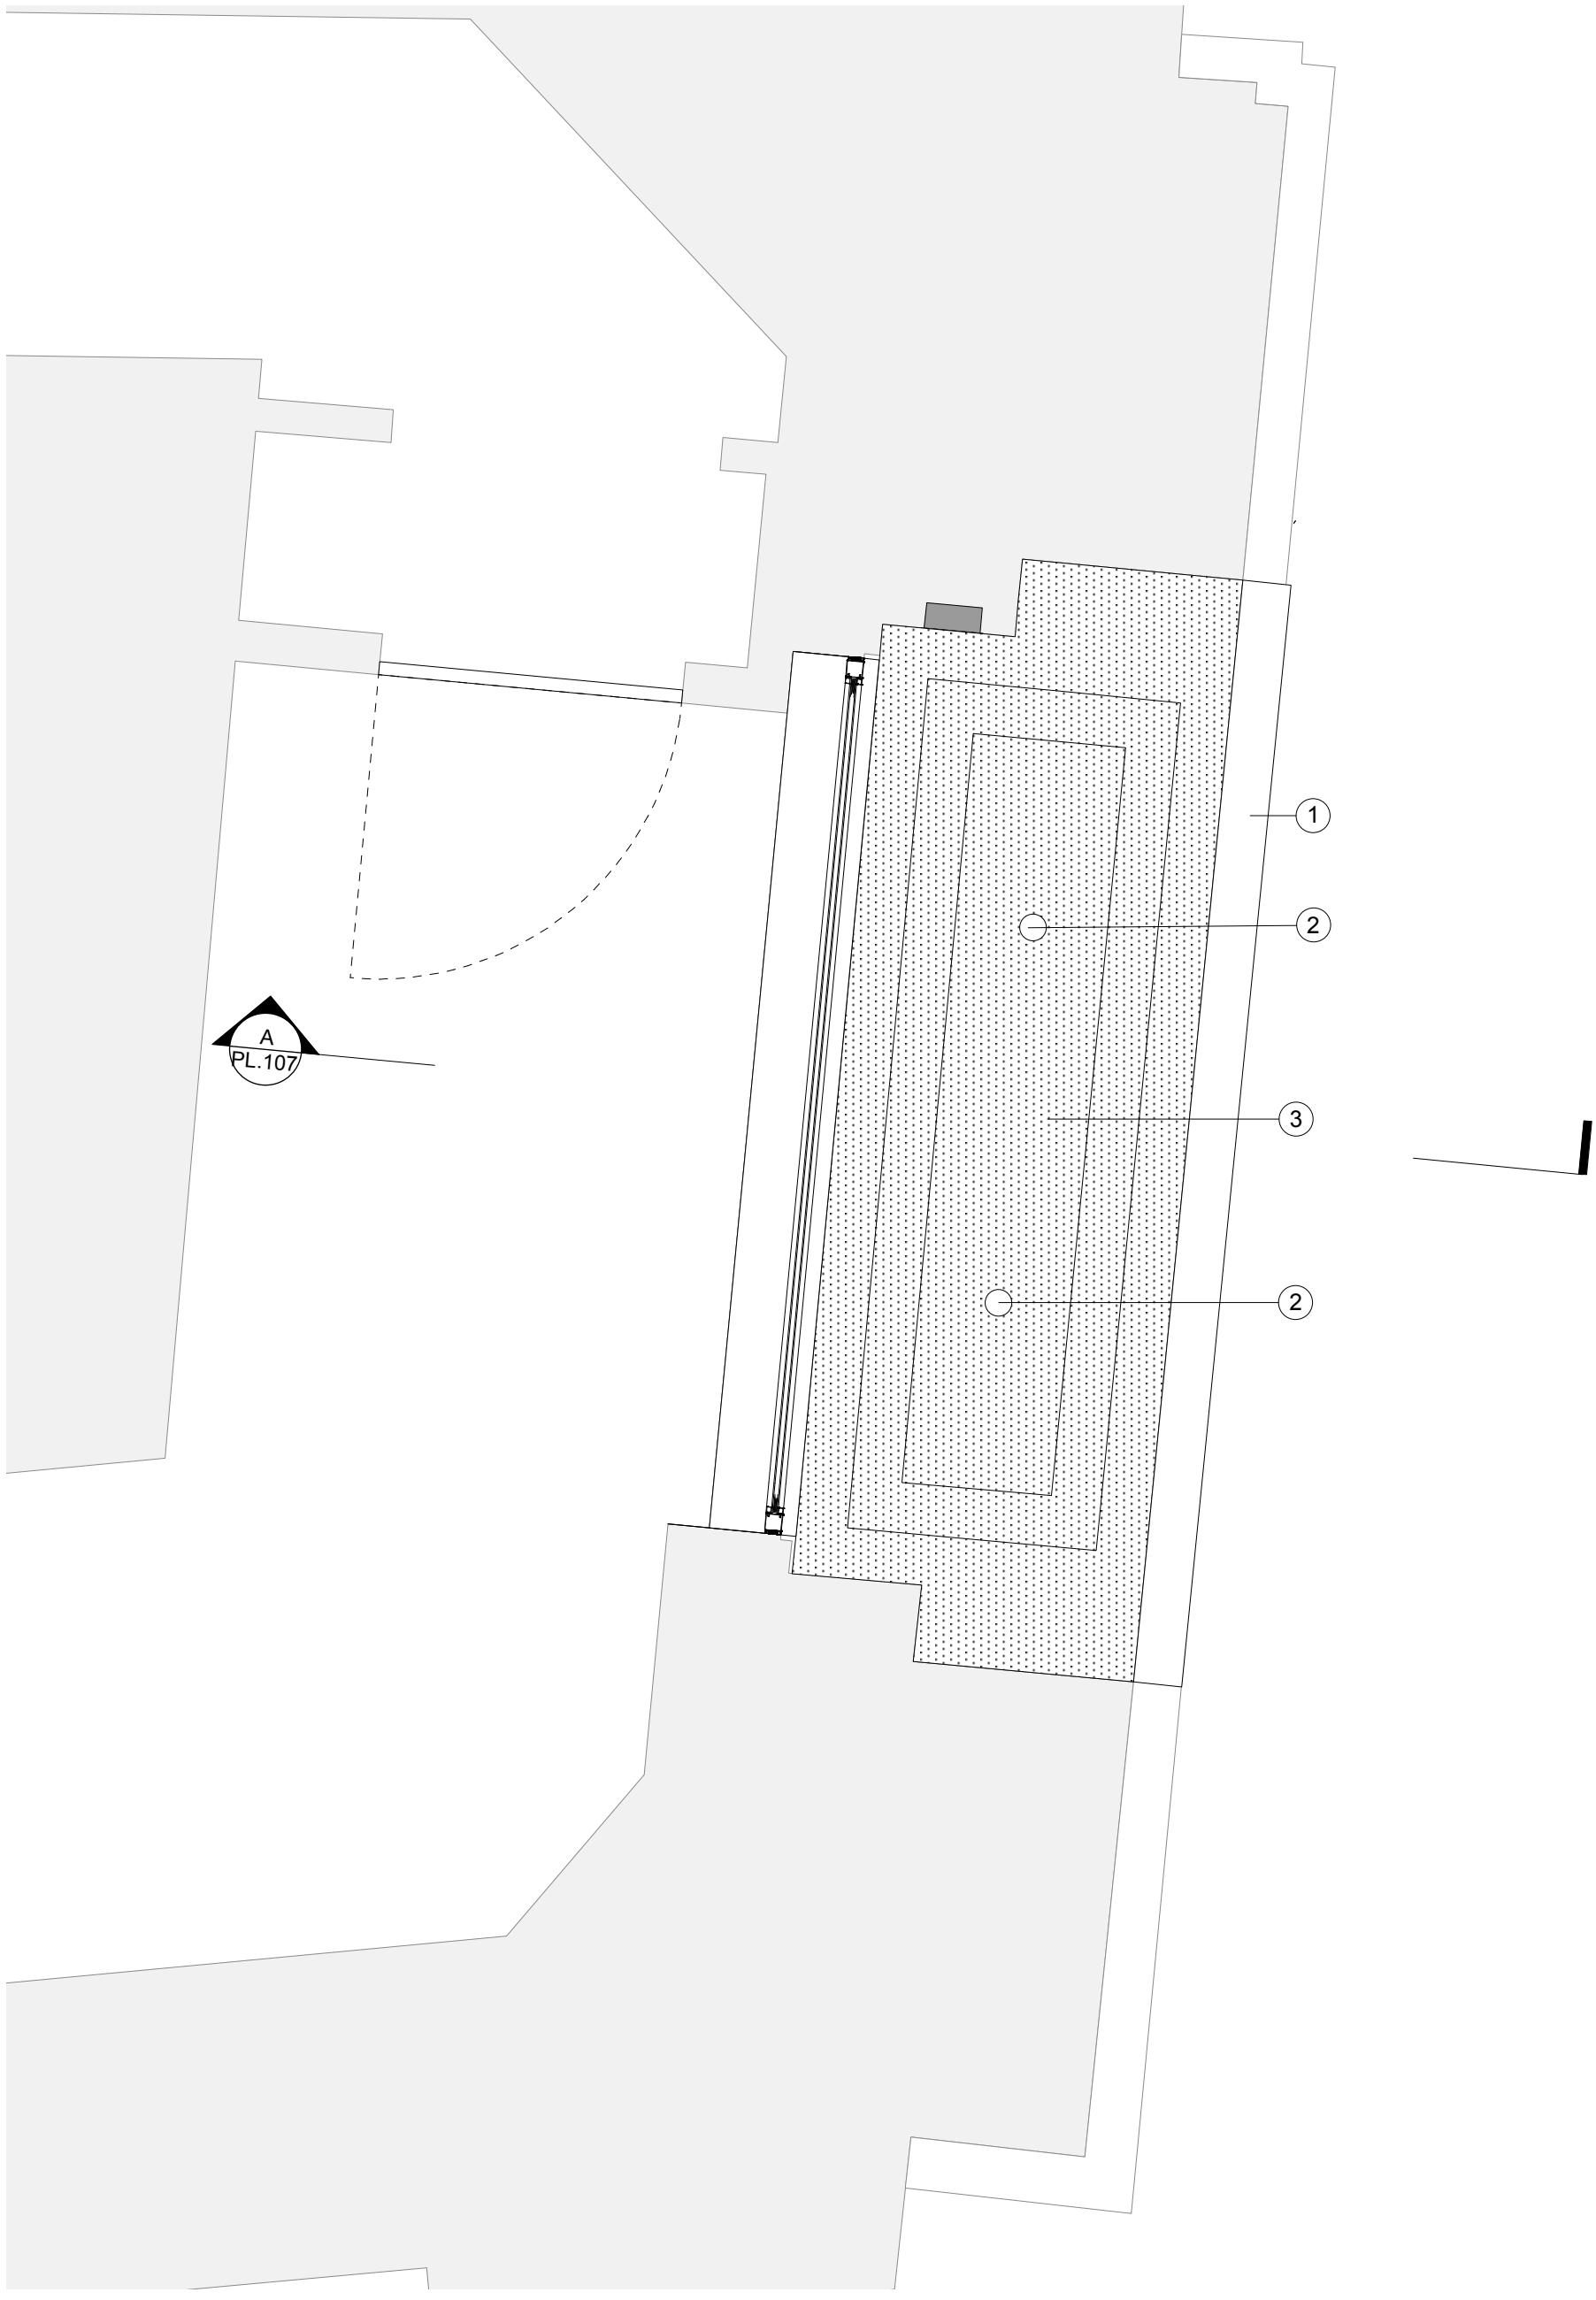


1 Entrance 01 - Stage Doors
Scale: 1:20

Key

1. Original sandstone cornice
2. Non-original recessed spotlight fittings
3. Non-original soffit board painted white

Revisions

P1 Issued for Planning 04.04.2019

Hutchison Kivotos Architects 2 Whites Grounds London SE1 3LA 020 7403 7323 email: info@hkarchitects.co.uk

PLANNING	Dwg. No. **316.PL.135**
Project: Manchester Royal Exchange	Drawing title: Existing soffit plan detail - Entrance 01
Client: BVK	Scale 1:20 @ A3 Rev P1
	Drawn by JJ Date Jan/19

Do not scale. All dimensions to be confirmed on site.
Information contained in this drawing is the sole copyright of Hutchison Kivotos Architects Ltd. and is not to be reproduced without permission.