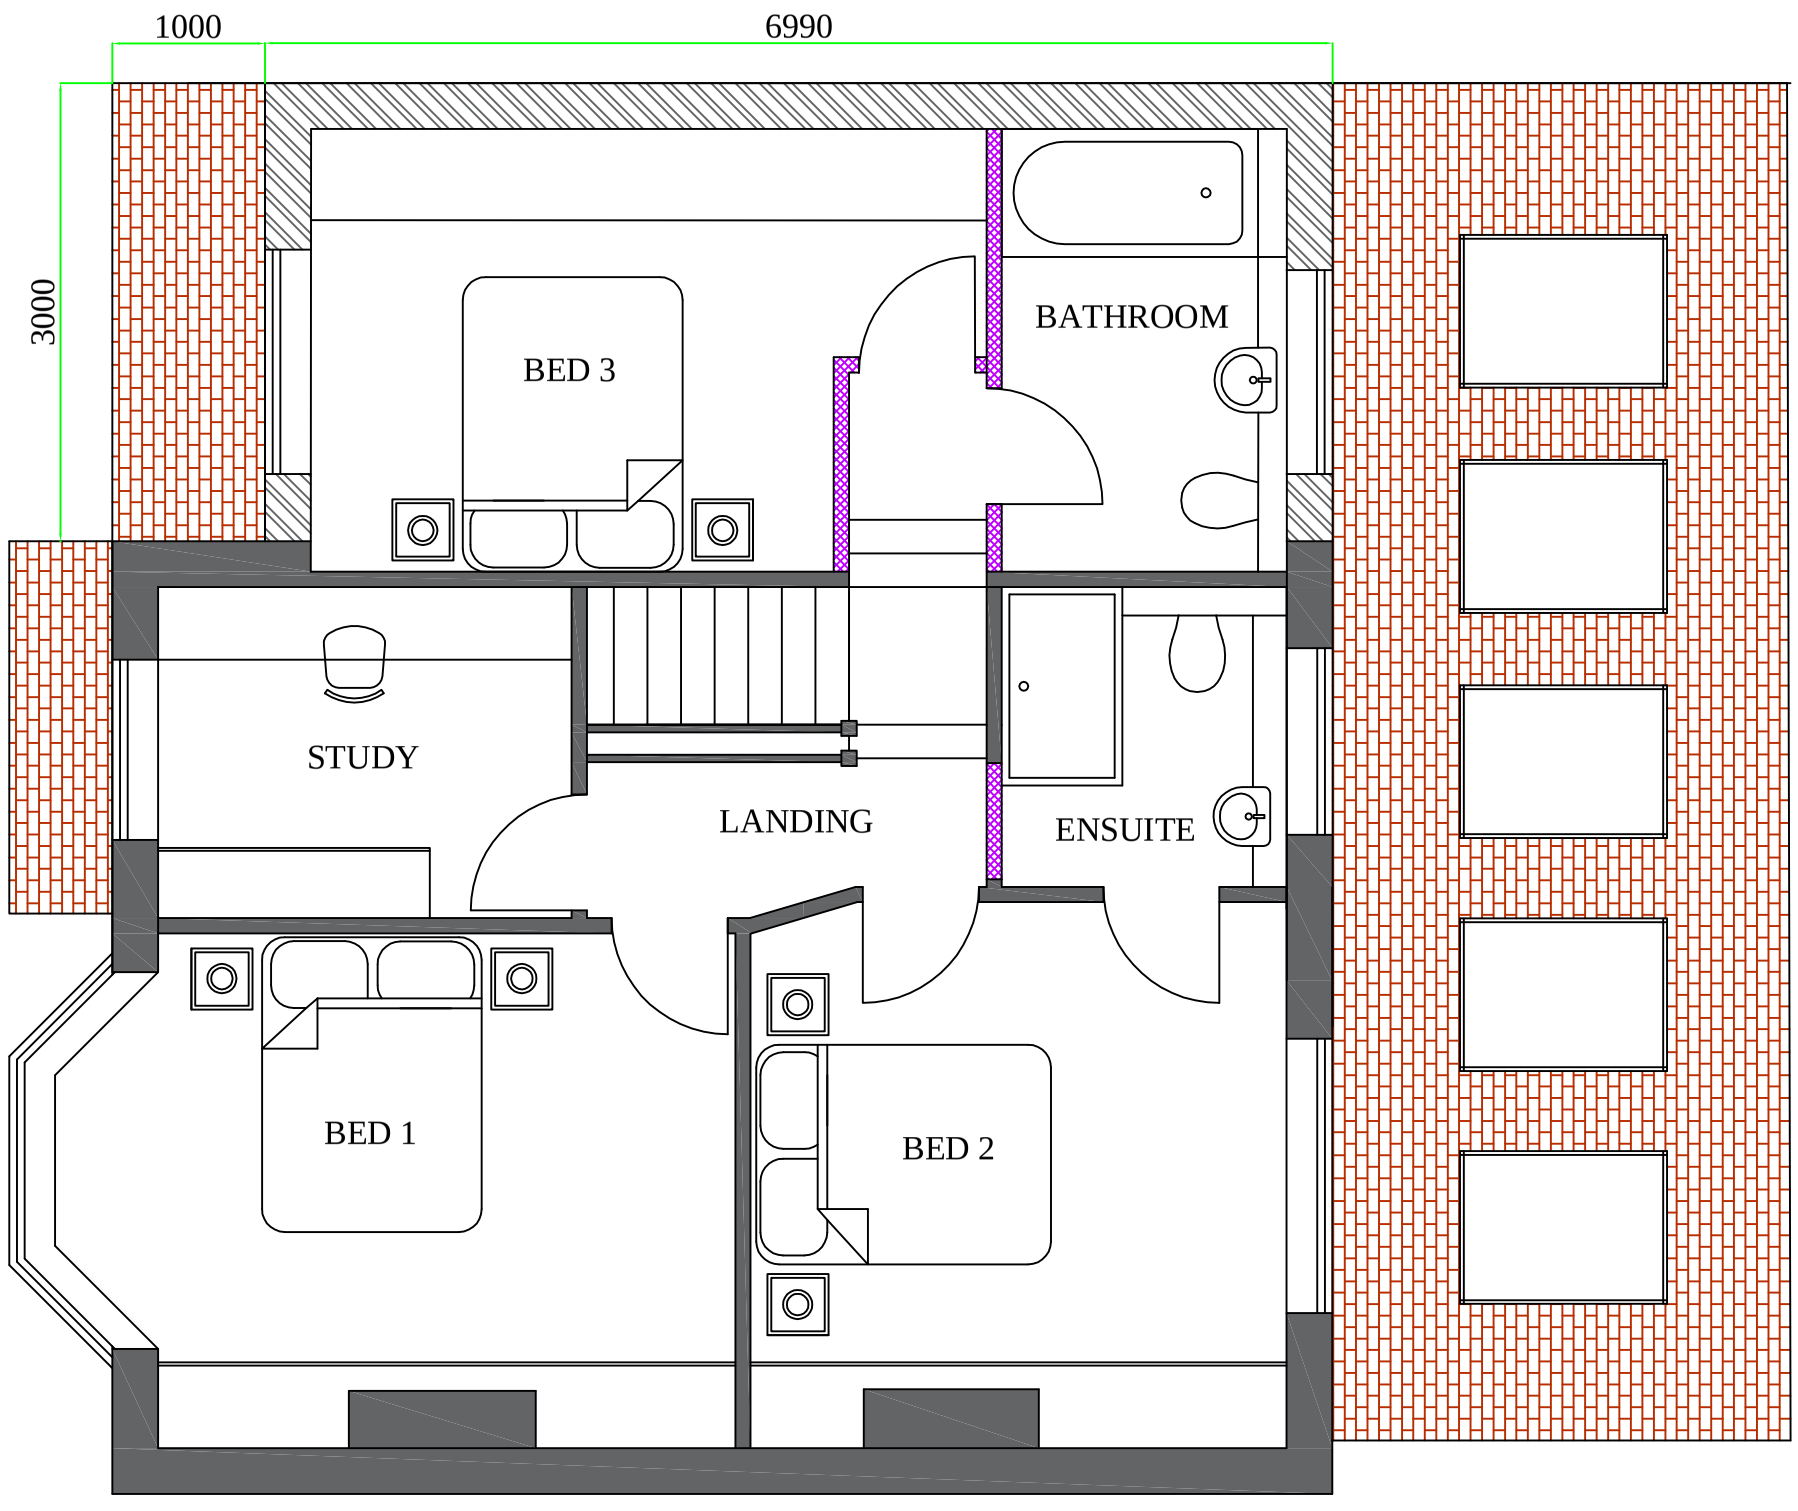

TITLE:-	14 HEWLETT ROAD, M21 9WH PROPOSED FIRST FLOOR PLAN	
SCALE	1: 50	DRG.NO. 01/2019/07B
DATE	JAN 2019	