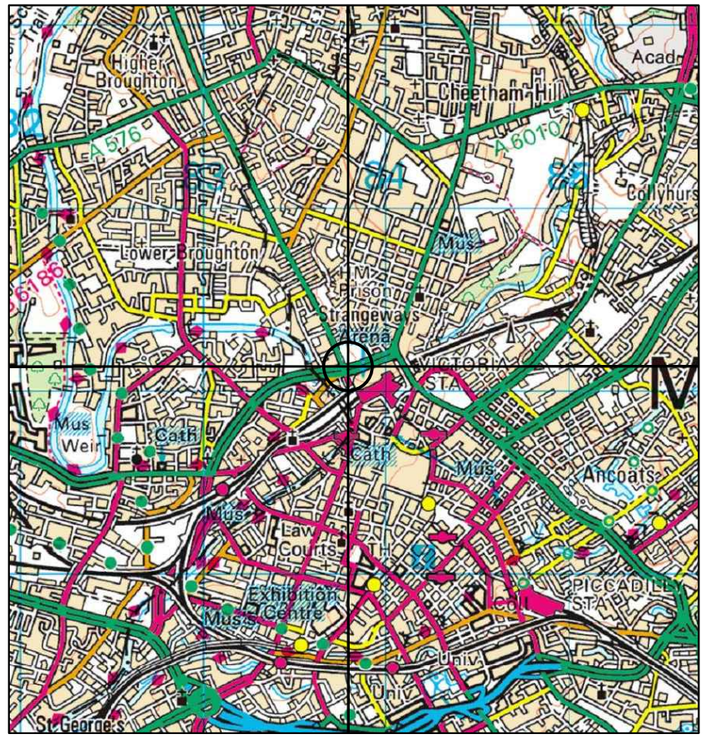



0 500m 1000m 2000m

SITE LOCATION

SCALE 1:50000

Ordnance Survey map extract based upon Landranger map series with the permission of the controller of Her Majesty's Stationery Office.
Mono Consultants Limited licence no. ES100017753.
Crown copyright.

E 383,814 **N** 399,041

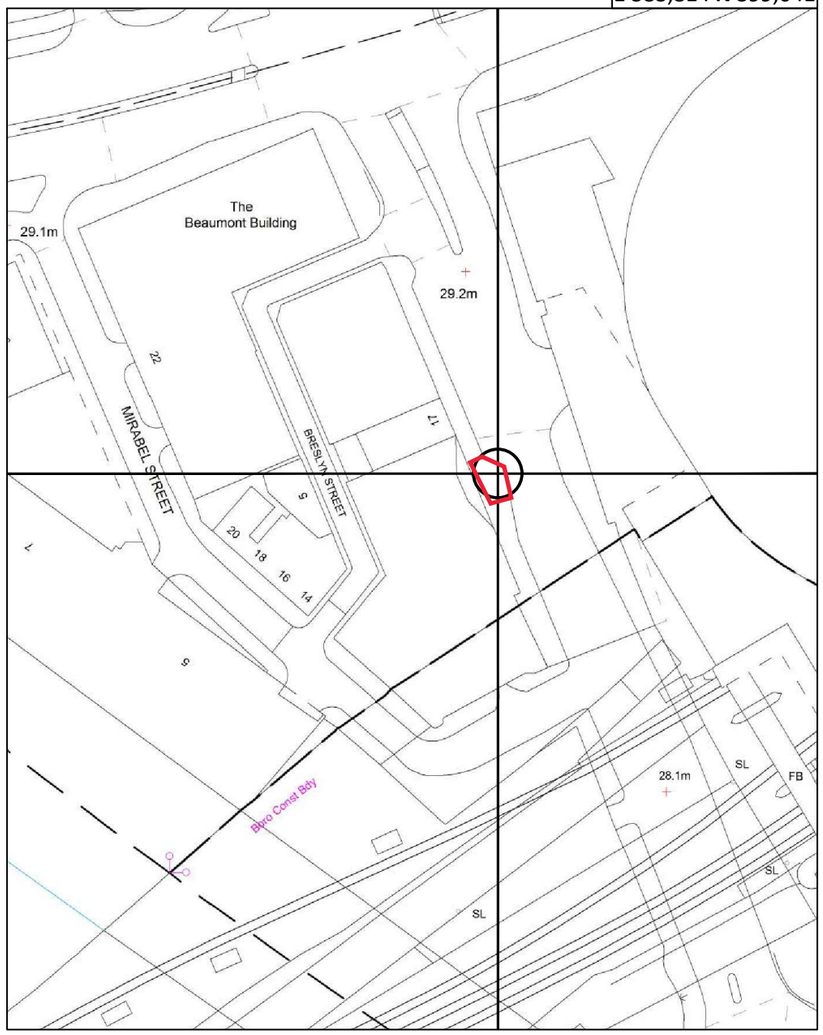

0 10m 20m 30m 40m 50m

5m

DETAILED SITE LOCATION

SCALE 1:1250

Ordnance Survey map extract based upon Landranger map series with the permission of the controller of Her Majesty's Stationery Office.
Mono Consultants Limited licence no. ES100017753.
Crown copyright.

GENERAL NOTES

Use written dimensions only, do not scale from drawing. Use latest revision of all referenced information.

Rev	Date	Description	Drawn	Chkd
A	05.06.19	FIRST ISSUE	ASE	JE

MONO CONSULTANTS LIMITED
70-76 Steam Packet House
Cross Street
Manchester, M2 4JG
t. 44 (0)161 839 8839
www.monoconsultants.com

InLinkUK | BT

Drg Status
PLANNING

Cell No. & Name
MAN–038

Site Name & Address
GREAT DUCIE STREET
(NR NO. 17 AND OPPOSITE MANCHESTER ARENA),
M3 1PQ.

Drawing Title
SITE LOCATION MAPS

Scale	As Shown	Date	05.06.19
Drawn By	ASE	Checked By	JE

Drawing Number
001

Revision
A

ORIGINAL DRAWING SIZE A3