
Coffee Shop Mezzanine

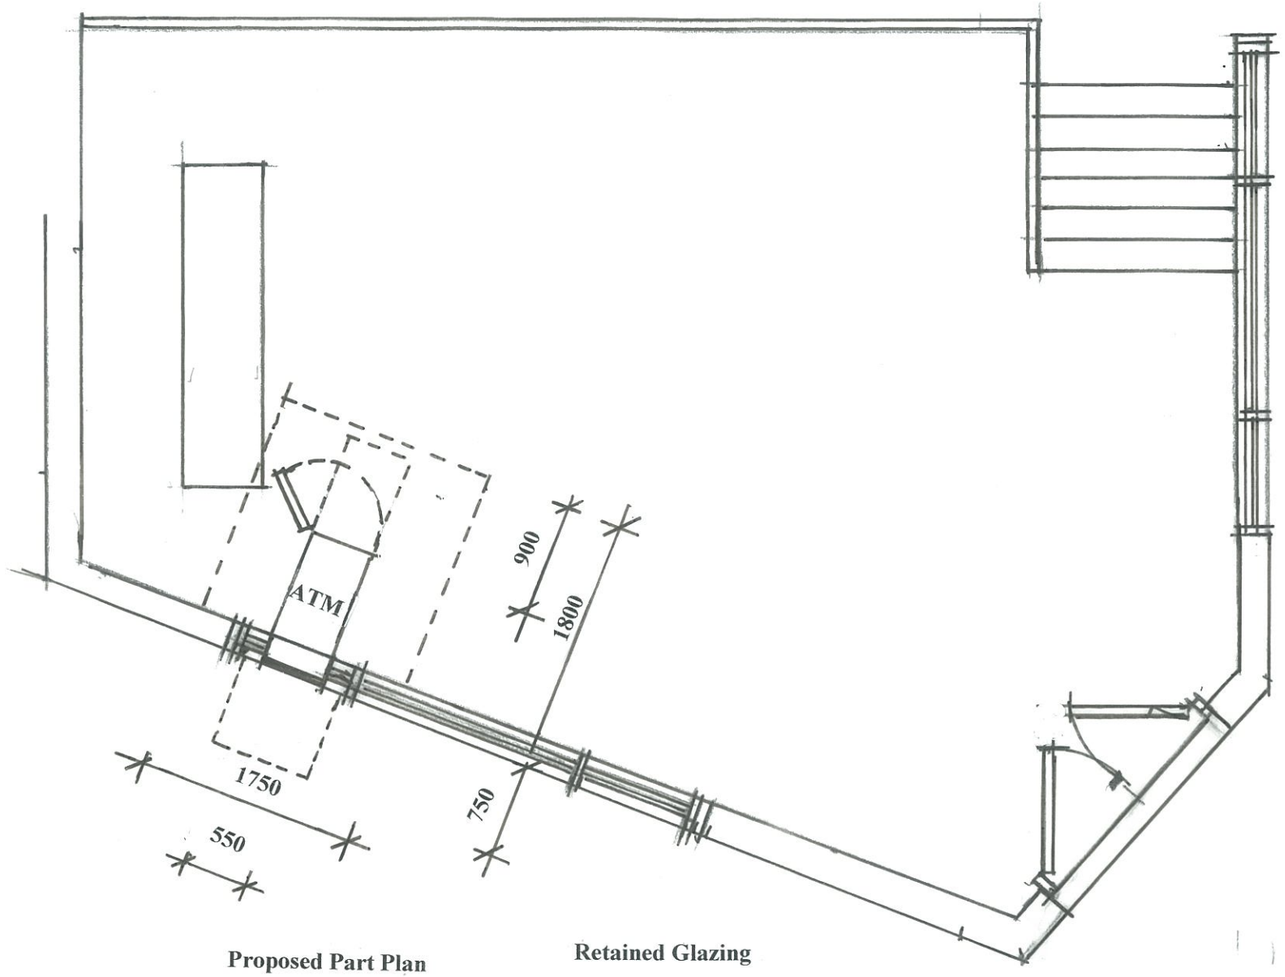

Proposed Part Plan

Retained Glazing

0 500 1000 2000 3000 4000

0 500 1000 2000 3000 4000

Drawing No. EN 02-04-19B	Scale: 1:50 @ A3 Date: 11.04.19	Revision: 1	Project Title: PROPOSED PART PLAN ELEVATION + SECTION Site Address: ALAM CONVENIENCE STORE 8 FAIRFIELD STREET MANCHESTER M1 3GF

Des Ager Design and Planning Consultant

33 Charterhouse Road, Godalming, Surrey GU7 2AG
T: 01483 800417
M: 07836 558370
desmondager@gmail.com

Notes: INSTALLATION OF AN AUTOMATED TELLER MACHINE (ATM)

Client: Euronet WORLDWIDE