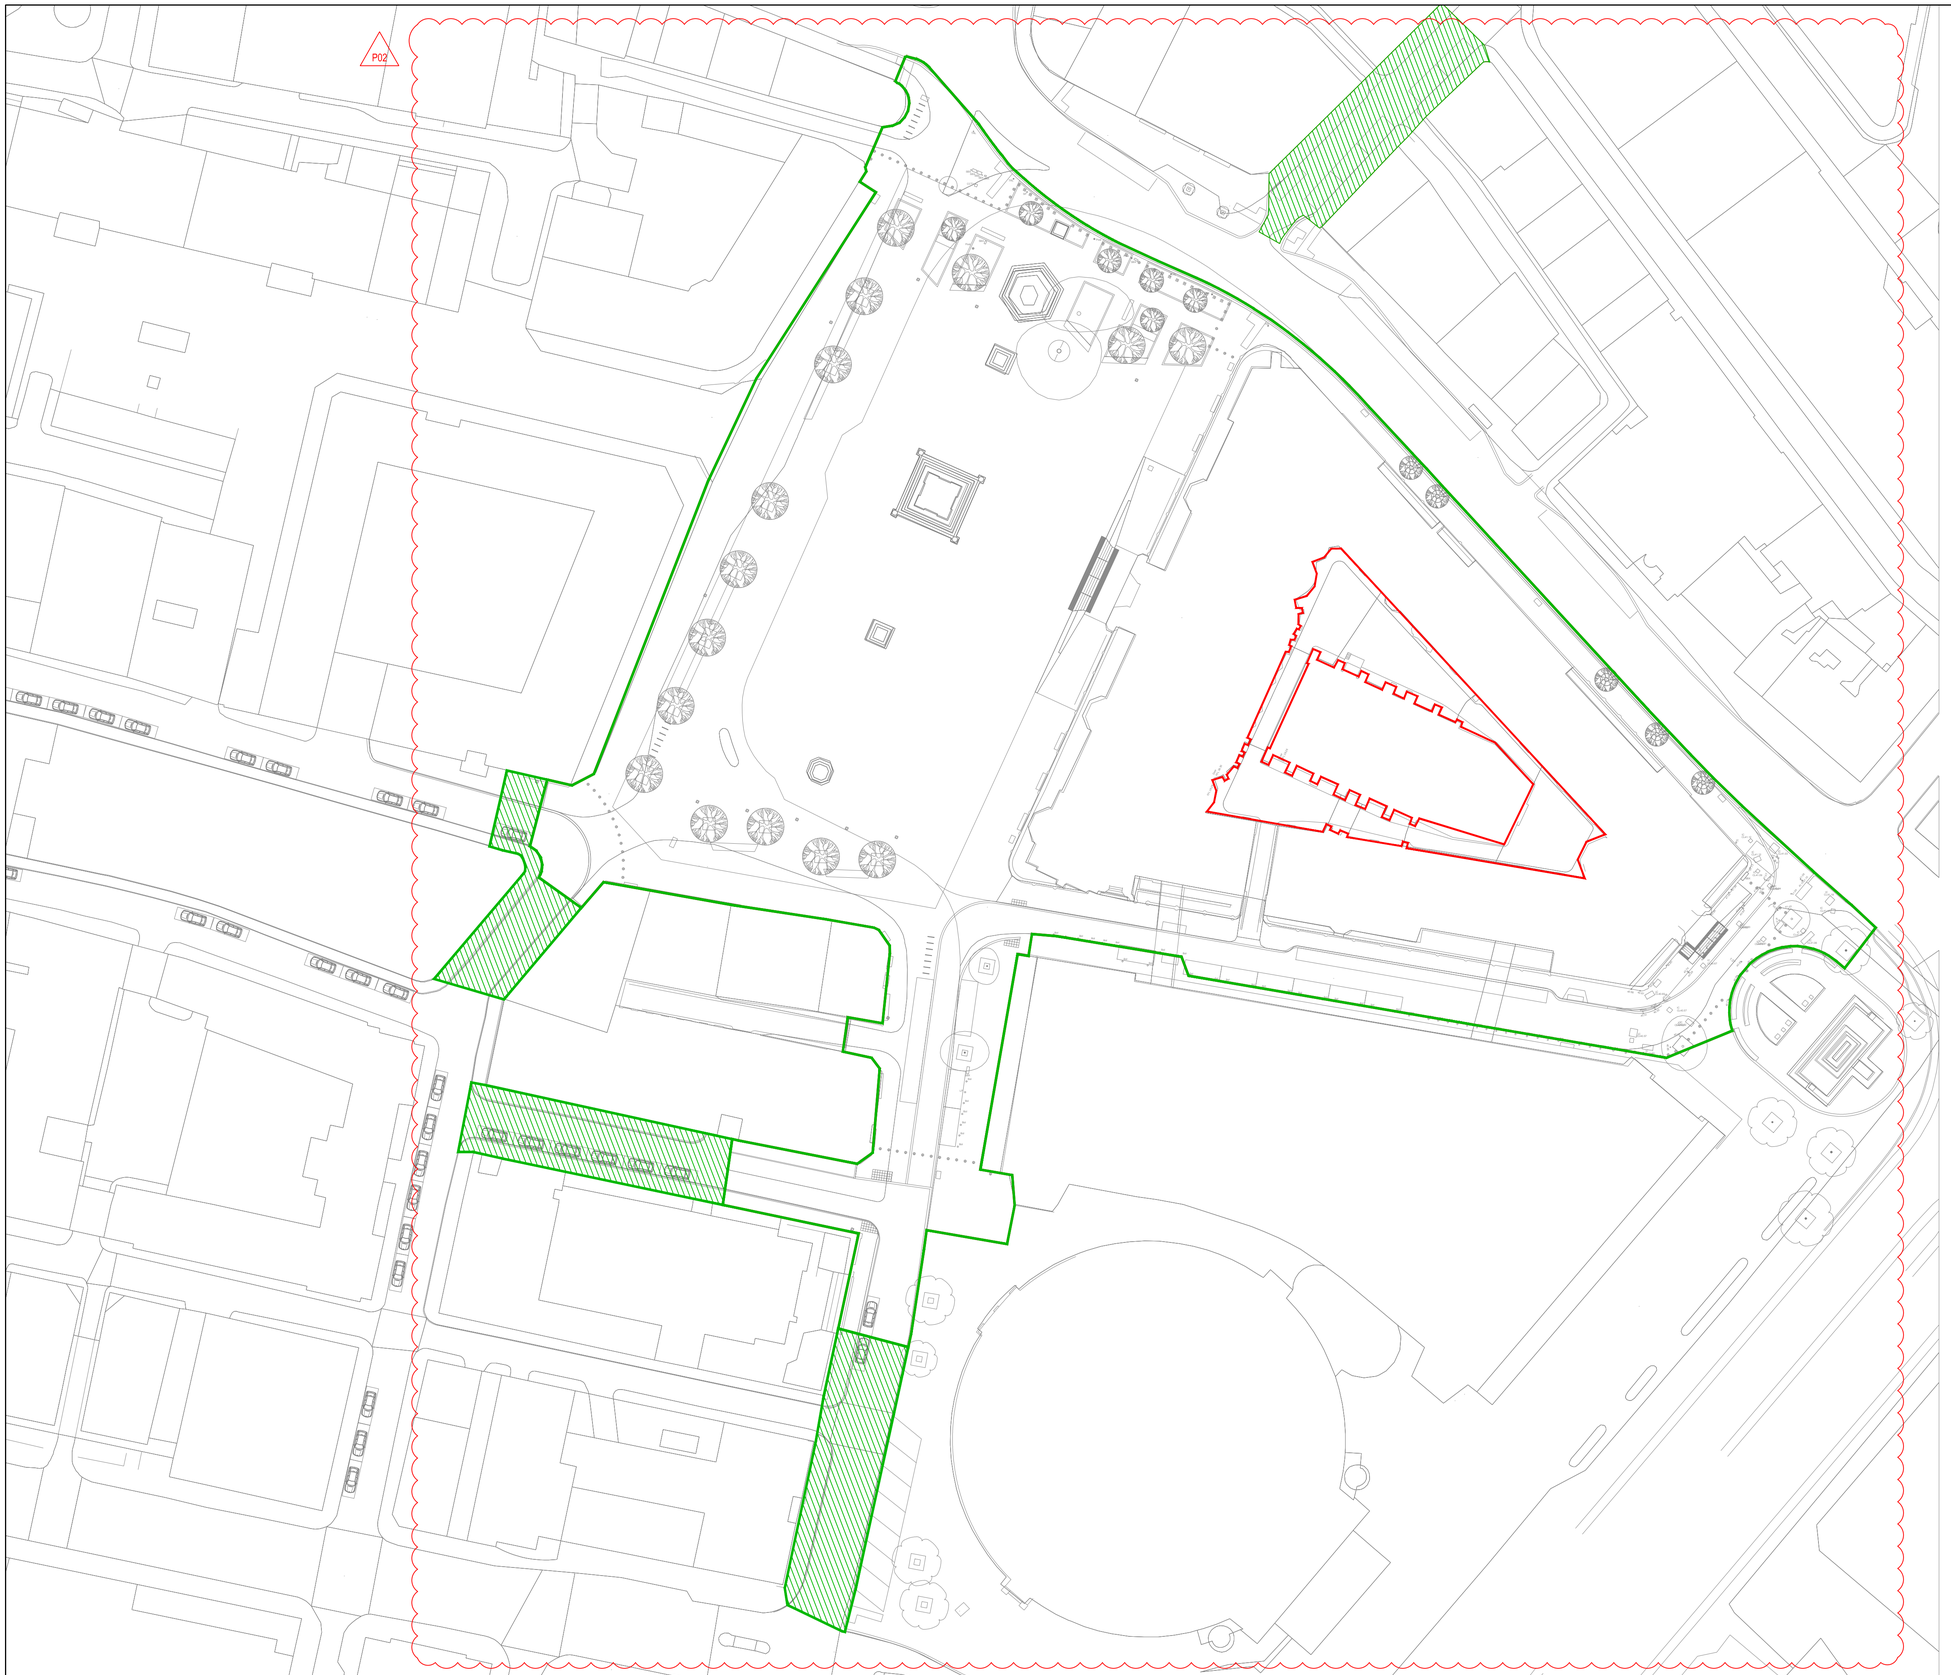


KEY

PROJECT BOUNDARY

ENABLING WORKS APPLICATION BOUNDARY

Scale Bars to be used as guidance only - refer to sheet size below

1:100	mm	1000		3000		5000		7000
1:200	mm		2000		4000		6000	8000
1:500	m	5		15		25		35
1:1250	m	10		30	50		70	90

1. DO NOT SCALE FROM THIS DRAWING
2. ALL DIMENSIONS ARE MILLIMETERS U.N.O
3. ALL LEVELS ARE IN METERS ABOVE ORDNANCE DATUM U.N.O
4. THIS DRAWING IS TO BE READ IN CONJUNCTION WITH ALL RELEVANT ARCHITECT AND ENGINEERS DRAWINGS AND SPECIFICATIONS

   IF ANY INFORMATION WITHIN THESE DRAWINGS CHANGES THE BELOW GROUND DRAINAGE IS ALSO SUBJECT TO CHANGE

ISSUE	DATE	APPROVED	DRAWN	DESCRIPTION
P02	30/04/2019	LS	SG	PLANNING/LBC APPLICATION & STAGE 3+ ISSUE
P01	18/04/2019	LS	SG	DRAFT PLANNING/LBC APPLICATION

OUR TOWN HALL PROJECT

RAMBOLL

www.ramboll.co.uk

Arkwright House, Parsonage, Manchester, M3 2LF
+44 (0) 161 827 1890
www.Ramboll.com

PROJECT STATUS	STAGE 3
CLIENT	MANCHESTER CITY COUNCIL
PROJECT	OUR TOWN HALL PROJECT
DRAWING TITLE	PLANNING/LBC APPLICATION PROJECT BOUNDARY AND APPLICATION SITE BOUNDARY
SIZE & SCALE	A1: 1:500
DRAWING STATUS	D1 - COSTING
JOB NUMBER	1620003165
DRAWING NO.	OTH-RAM-TH-XX-DWG-C-5000
REV	P02

30 April 2019 13:15:52