


EXISTING SIDE ELEVATION scale 1:100

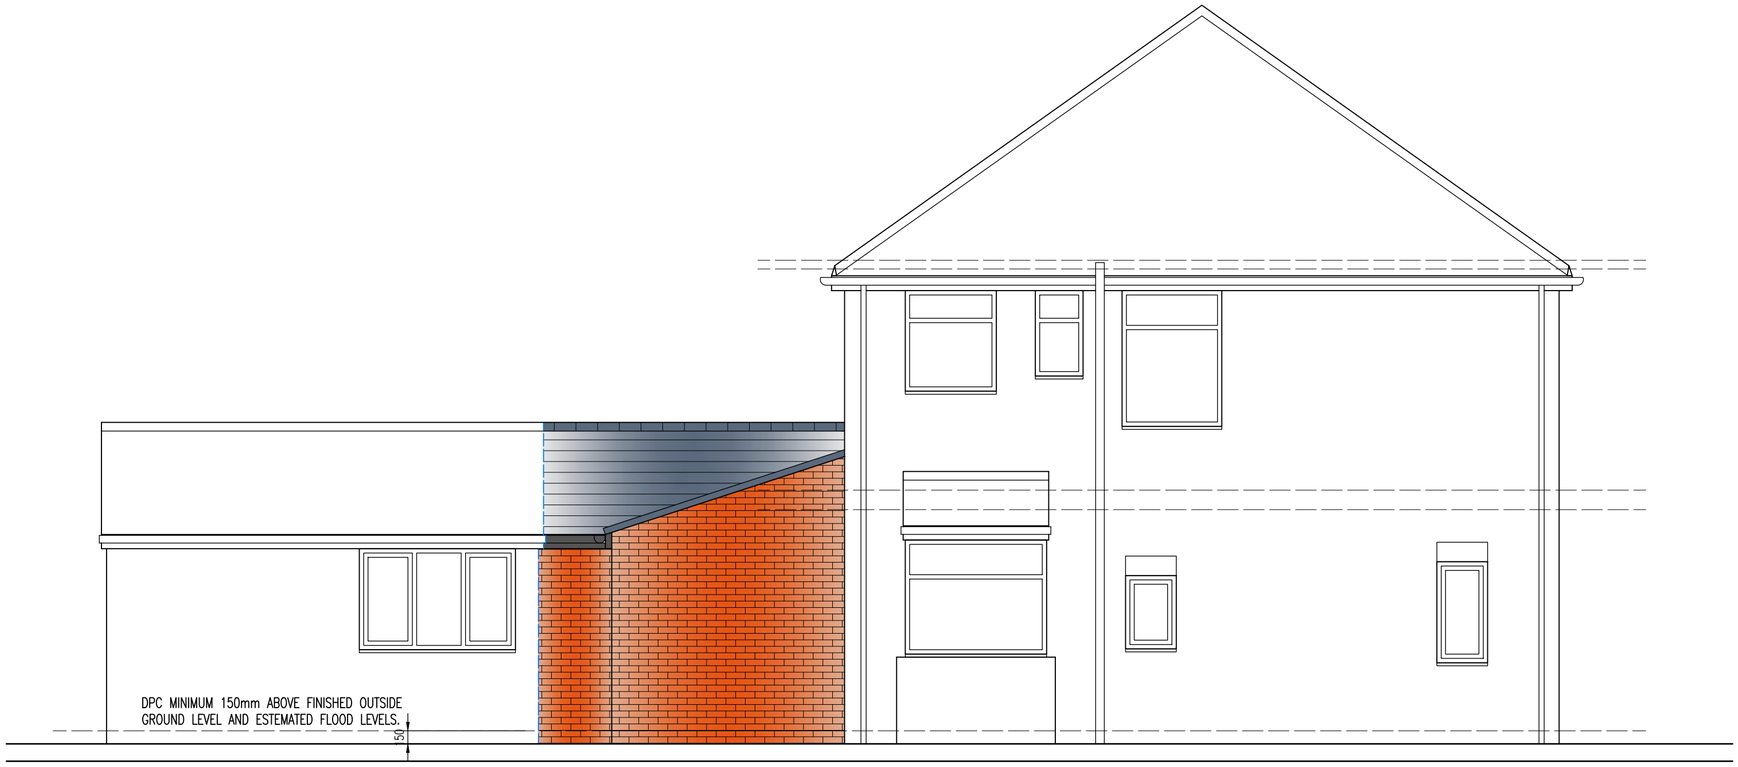

PROPOSED SIDE ELEVATION scale 1:50

-

TDM
ARCHITECTURAL LTD
Mob : 07805560652
Mob : 07707108301
e-mail: tdmdesign@live.co.uk
Web site www.tdmarch.co.uk

Client: MR STUART SOUTER	
Address: 14 HAUGHTON DRIVE, NORTHENDEN, MANCHESTER, M22 4EQ	
Project: SINGLE STOREY SIDE & REAR EXTENSION	
Dwg Tile: ***PLANNING***: PROPOSED & EXISTING SIDE ELEVATIONS	
Date: MAY 2019	Scale: @A2 1 : 50 / 100
Job No: 05.19.346	Dwg No: PL03
Drawn: D.L	Checked: D.L