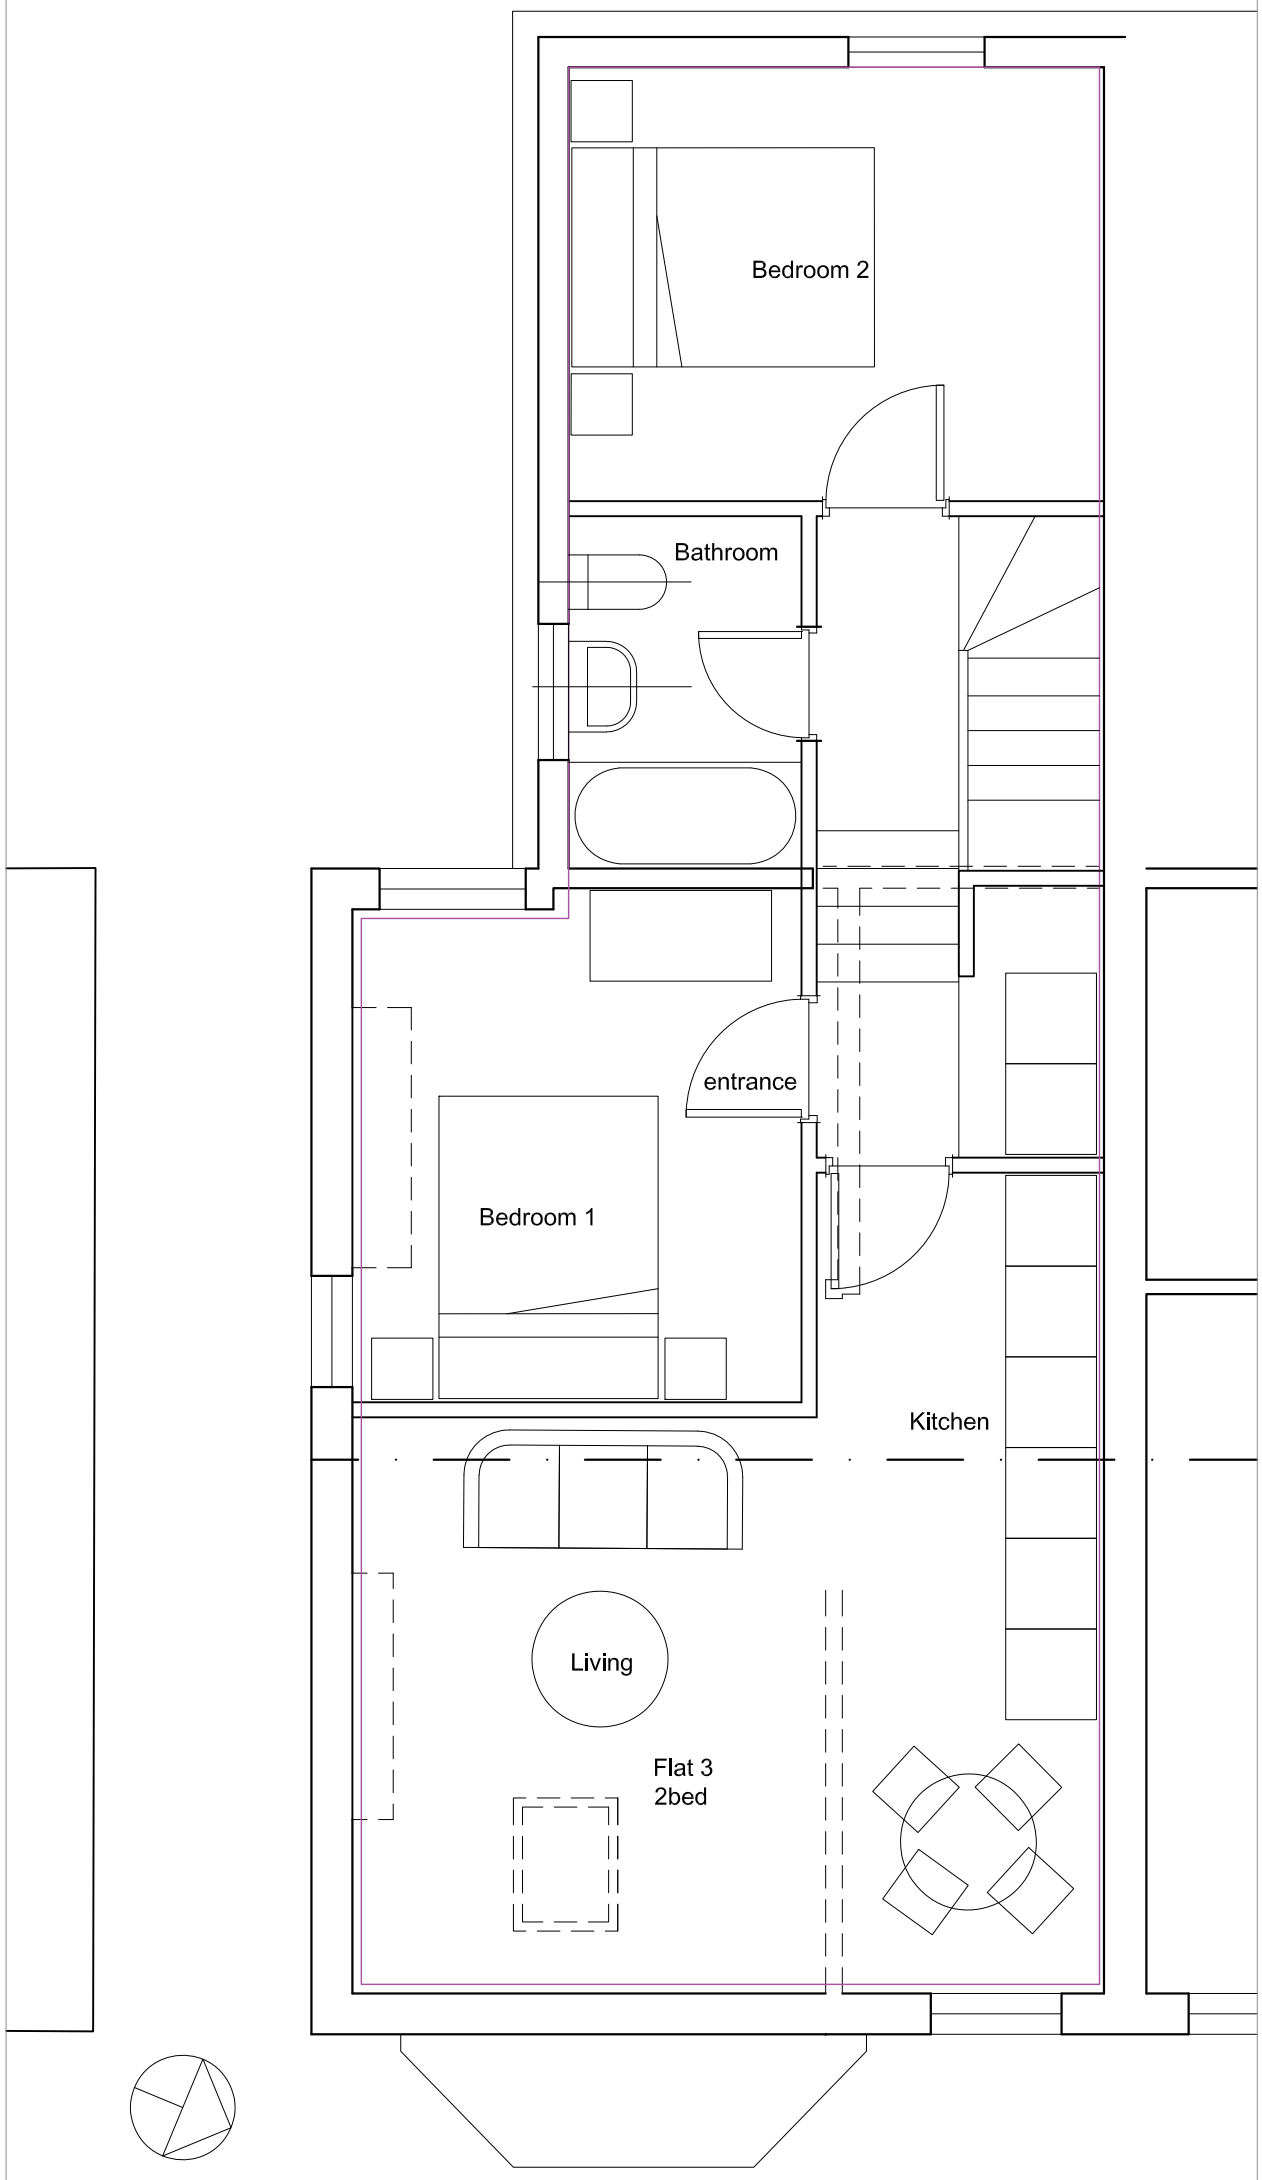

PROPOSED PLAN

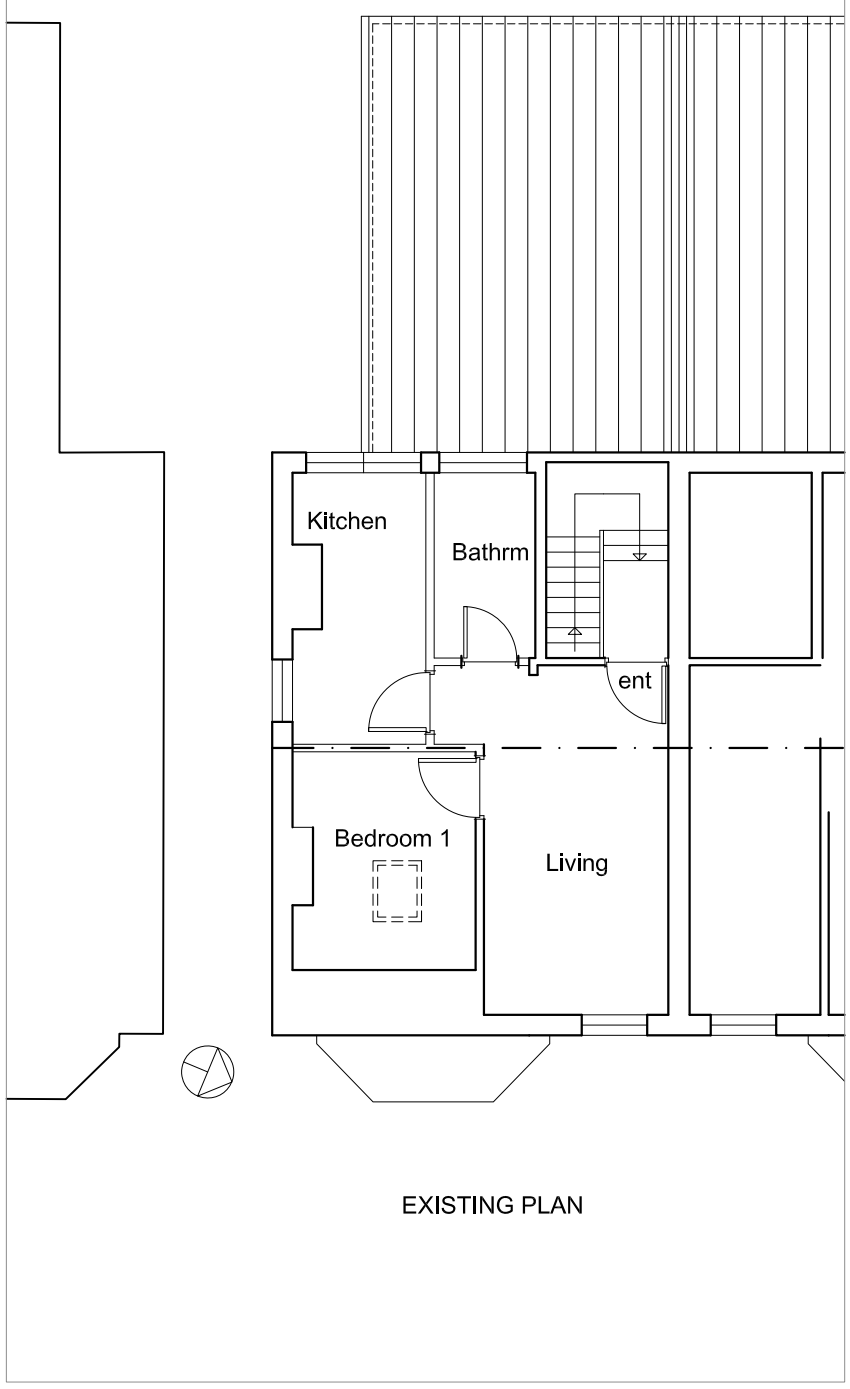

EXISTING PLAN

PROJECT	48 Brundretts rd, Chorlton, Manchester. Refurbishment and roof dormer extension.		
SCALE	1 : 50&100 @ A3	CLIENT	APL
DWG No.	132-PL- GA5revA	DRAWING TITLE	Existing & Prop 2nd floor plans.
CONTRACT NO: 132	STAGE CODE sketch	REV. -	
ISSUED	21/03/19	-	
	27/03/19	a	

sj simon james arq ltd/**architects**
UK: 120 Grosvenor st. All Saints. Manchester. M1 7HL
Spain:Enrique Larreta 1, 4b. Chamartin. Madrid. 29036