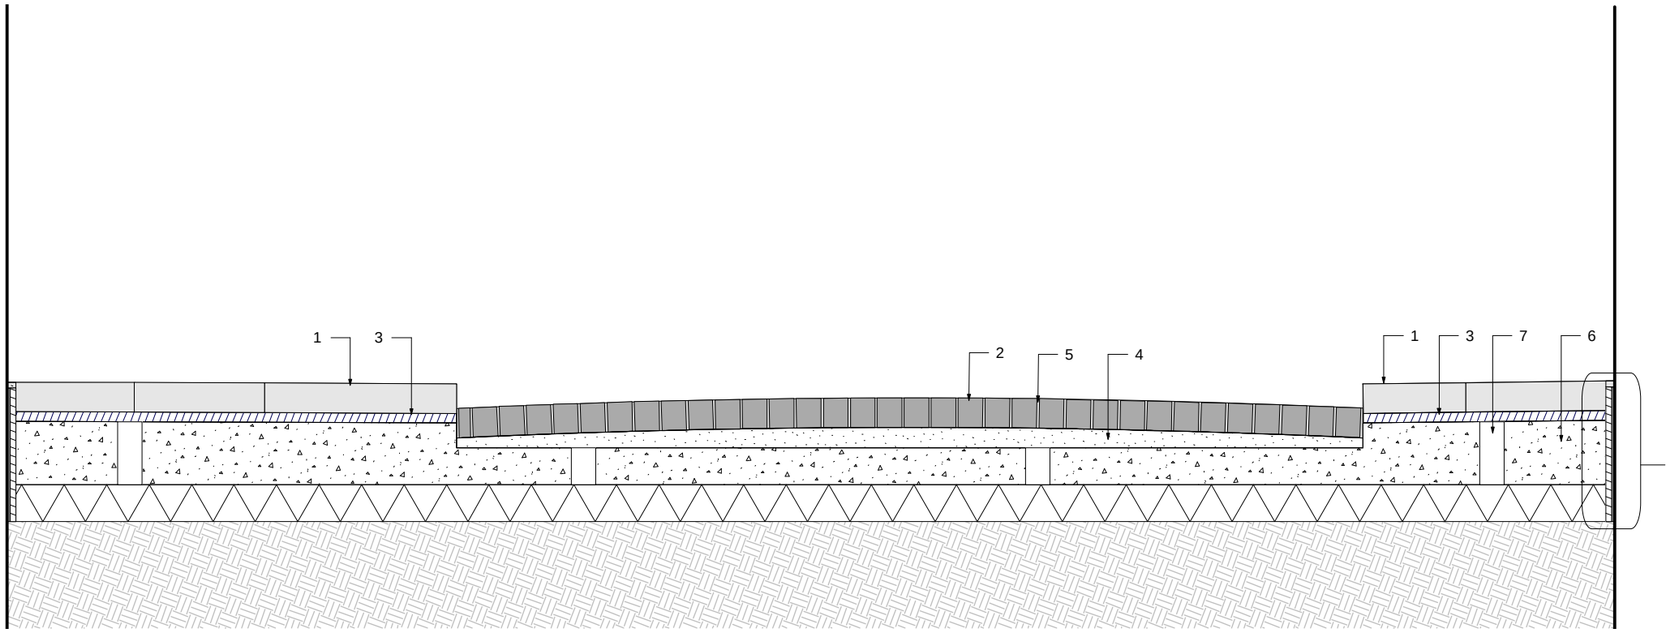


Refer to Building Abutment Detail and Ramboll drawing OTH-RAM-EE-ES-DWG-N-1040

1. Yorkstone Slabs
Refer to Specification Clause Q25/310A, Q25/310B, Q25/310C, Q25/310D.

2. Granite Setts
Refer to Specification Clause Q23/331A, Q23/331B

3. Bedding to Yorkstone Slabs
Refer to Specification Clause Q25/370A, Q25/370B


4. Bedding to Granite Setts
Refer to Specification Clause Q25/375A

5. Jointing to Granite Setts
Refer to Specification Clause Q25/376A, Q25/376B, Q25/376C

6. Concrete Slab
Refer to Ramboll drawing OTH-RAM-EE-ES-DWG-N-0104 for details.

7. Void in Concrete Slab for moisture release
Refer to Ramboll drawing OTH-RAM-EE-ES-DWG-N-0104 for details.

1 Typical Section Detail through Courtyard
Scale 1:25

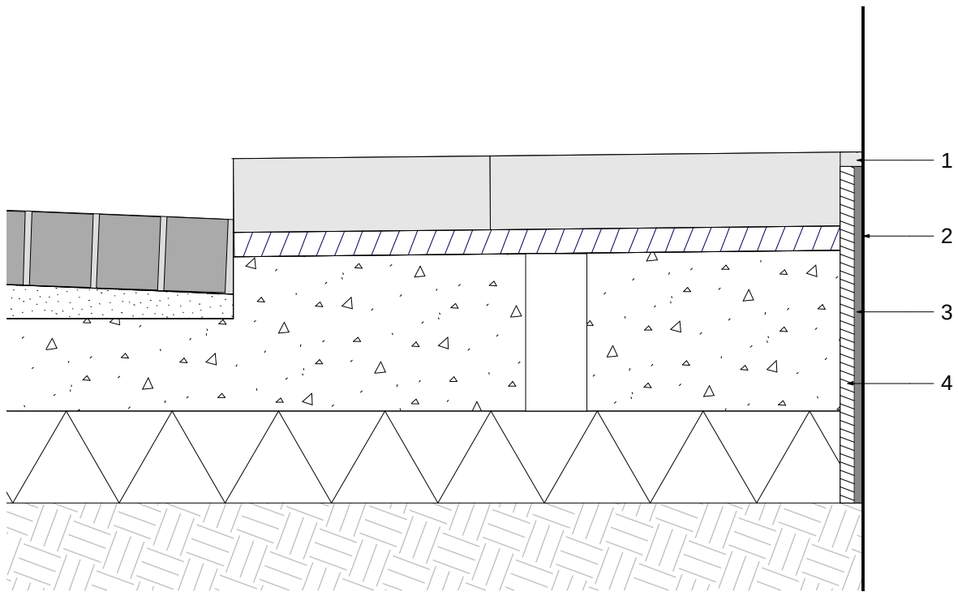

1. Joint to Building Edge
Refer to Specification Clause Q25/376B

2. Waterproofing
Refer to Ramboll drawing OTH-RAM-EE-ES-DWG-N-0104 for details.

3. Protection Board
Refer to Ramboll drawing OTH-RAM-EE-ES-DWG-N-0104 for details.

4. Polypropylene Non-Woven Fabric Drainage Core
Refer to Ramboll drawing OTH-RAM-EE-ES-DWG-N-0104 for details.

2 Building Abutment Detail
Scale 1:10

Revision Notes:

1. Minor amendment to key as clouded.

Revision	Date	Description	Drawn	Apprvd.
03	09/05/19	Issued for LBC / Stage 3+	SR	MS/KR
02	01/05/19	Issued for LBC / Stage 3+	SR	MS/KR
01	18/04/19	Issued for listed building consent	SR	MS/KR

Planit I.E. Limited
E: info@planit-ie.com **W:** planit-ie.com
MANCHESTER
2 Back Grafton St , Altrincham, WA14 1DY
T: 0161 928 9281
LONDON
Unit 6 Waterside, 44-48 Wharf Road, London, N1 7UX
T: 0207 253 5678
LIVERPOOL
No. 8 Princes Parade, Princes Dock, Liverpool, L3 1DL
T: 0151 705 6746

Client Manchester City Council

Project Our Town Hall

Drg Title Courtyard
Typical Paving Details

Created on	Created by	Approved by
18/04/19	SR	MS

Scale	Size	Workstage
As Shown	A3	Stage 4

Drg No.	Suitability	Revision
OTH-PLA-EE-ES-DWG-L-5005	D1	03

© Planit I.E. Limited