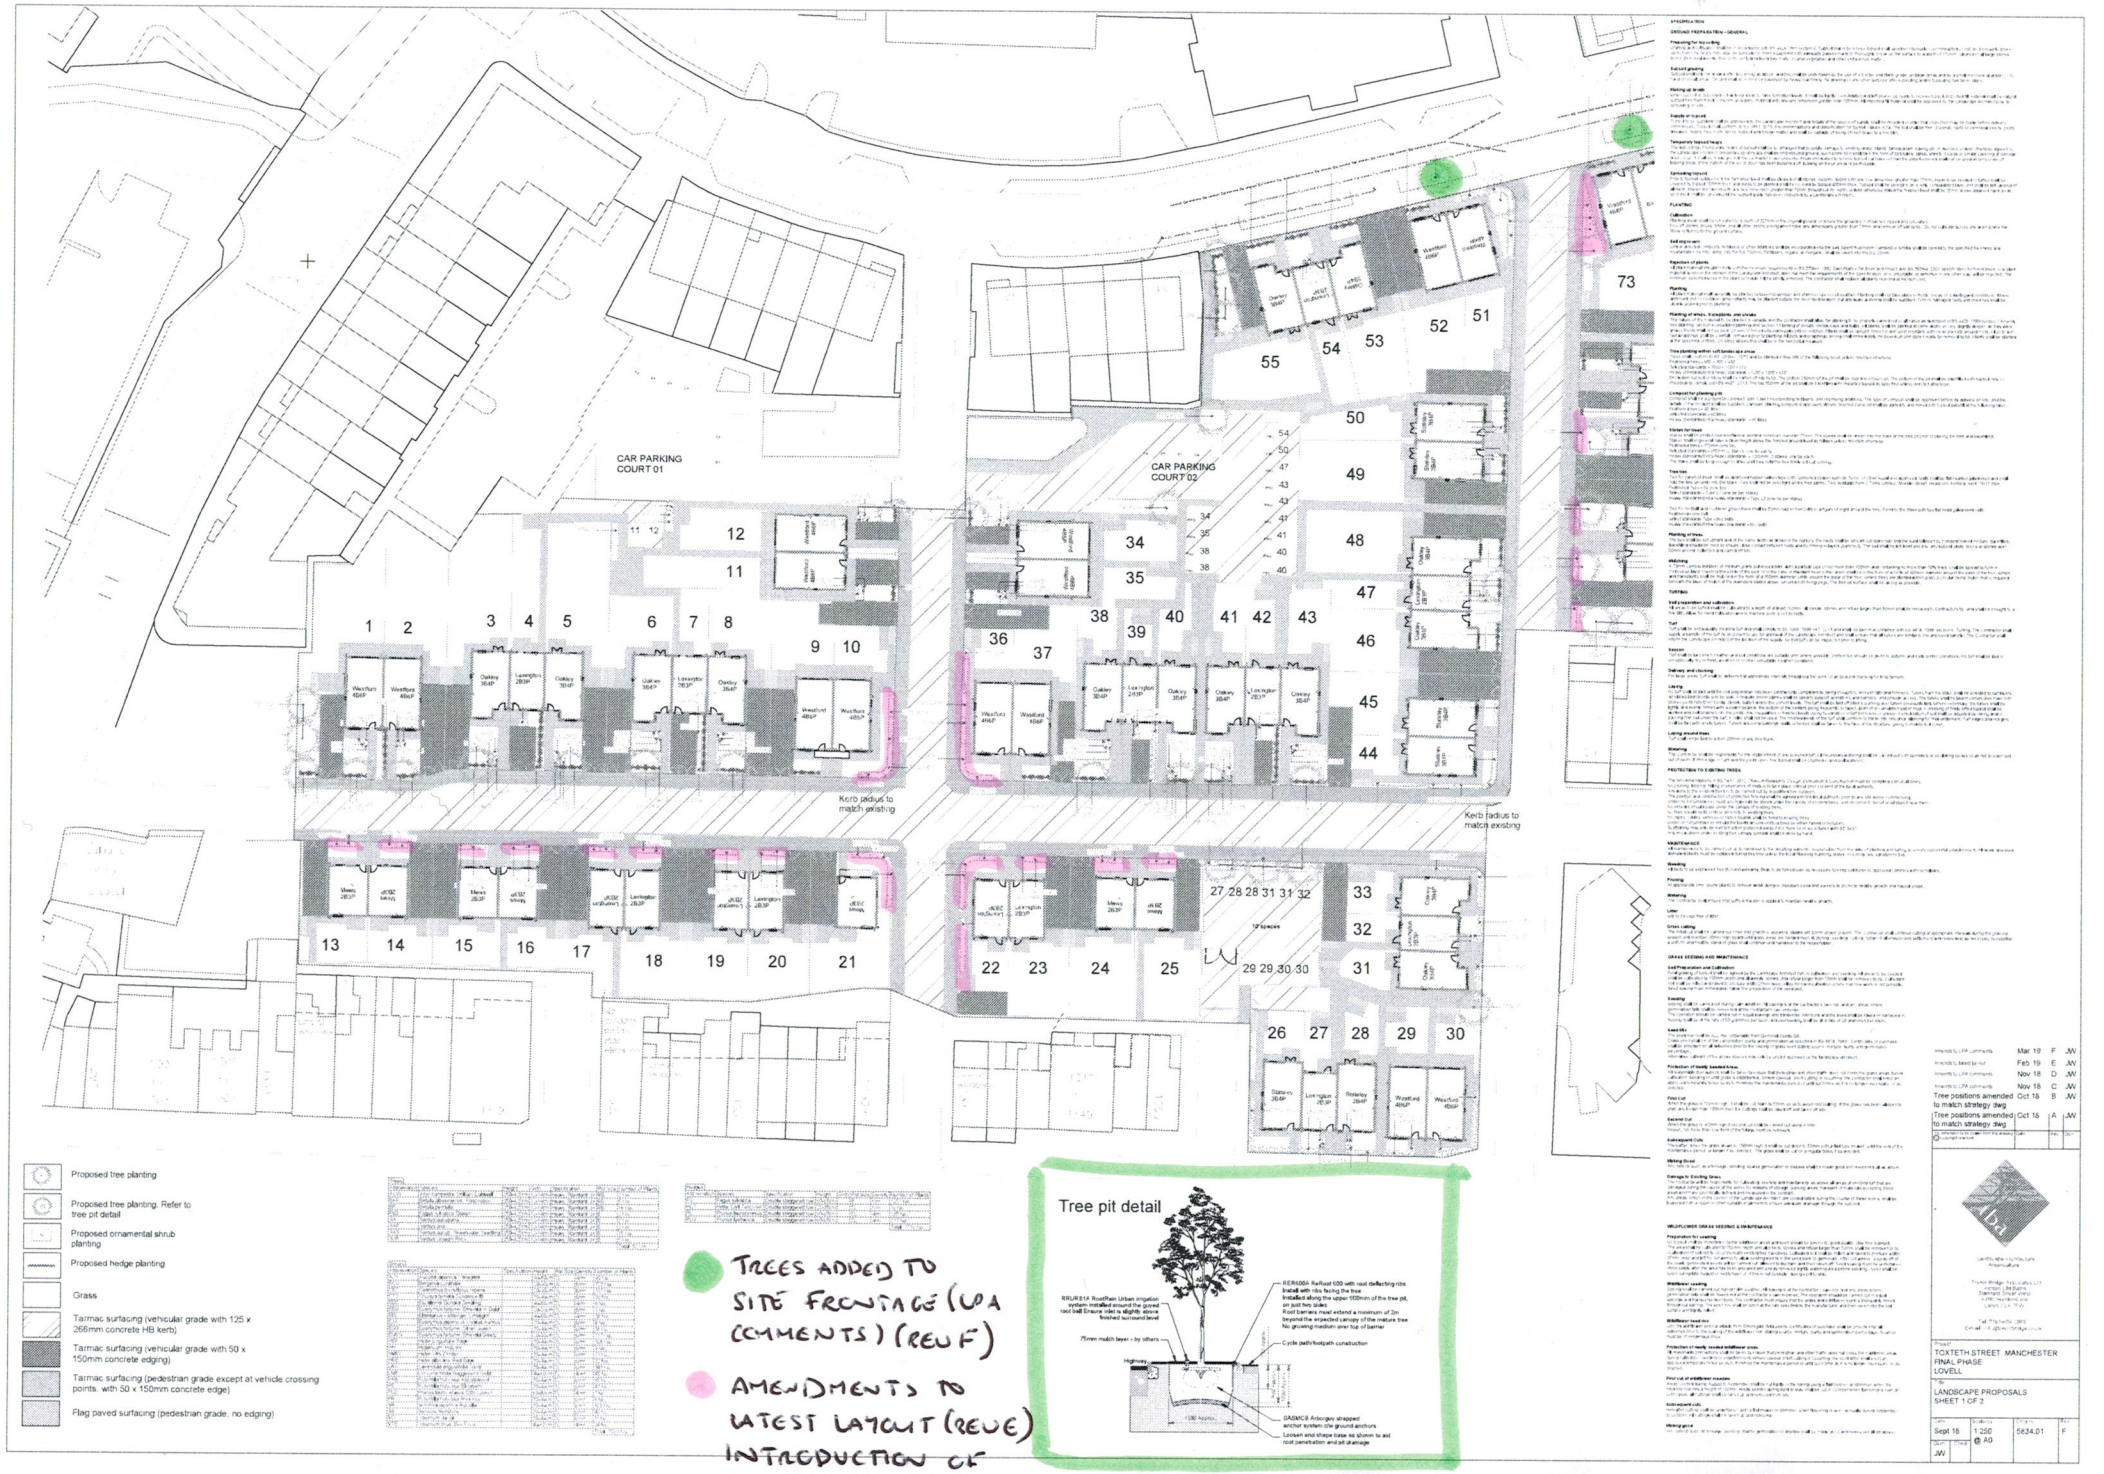
CAR PARKING COURT 01
CAR PARKING COURT 02
Kerb radius to match existing
Kerb radius to match existing
Proposed tree planting
Proposed tree planting. Refer to tree pit detail
Proposed ornamental shrub planting
Proposed hedge planting
Grass
Tarmac surfacing (vehicular grade with 125 x 266mm concrete HB kerb)
Tarmac surfacing (vehicular grade with 50 x 150mm concrete edging)
Tarmac surfacing (pedestrian grade except at vehicle crossing points, with 50 x 150mm concrete edge)
Flag paved surfacing (pedestrian grade, no edging)
Tree pit detail
TREES ADDED TO SITE FRONTAGE (UDA COMMENTS) (REV F)
AMENDMENTS TO LATEST LAYOUT (REV E) INTRODUCTION OF RAISED PLANTERS
Mar 19 F JW
Feb 19 E JW
Nov 18 D JW
Nov 18 C JW
Tree positions amended to match strategy dwg Oct 18 B JW
Tree positions amended to match strategy dwg Oct 18 A JW
TOXTETH STREET MANCHESTER FINAL PHASE LOVELL
LANDSCAPE PROPOSALS SHEET 1 OF 2
Sept 18
1:250 @ A0
5834.01
F
JW