
- ALL EXISTING SITE INFORMATION IS TAKEN FROM THE CHRISTIANS MEASURED SOLUTIONS SURVEY WORKS DATED MAY 2018 DRAWING NUMBER: SG-ELEV-001 & 002
- ALL DIMENSIONS AND LEVELS ARE TO BE CHECKED ON SITE.
- ANY DISCREPANCIES ARE TO BE REPORTED TO CUBE ARCHITECTURE AND DESIGN BEFORE ANY WORK COMMENCES.
- THIS DRAWING SHALL NOT BE SCALED TO ASCERTAIN ANY DIMENSIONS. WORK TO FIGURED DIMS ONLY.
- THIS DRAWING SHALL NOT BE REPRODUCED WITHOUT EXPRESS WRITTEN PERMISSION FROM CUBE ARCHITECTURE AND DESIGN.

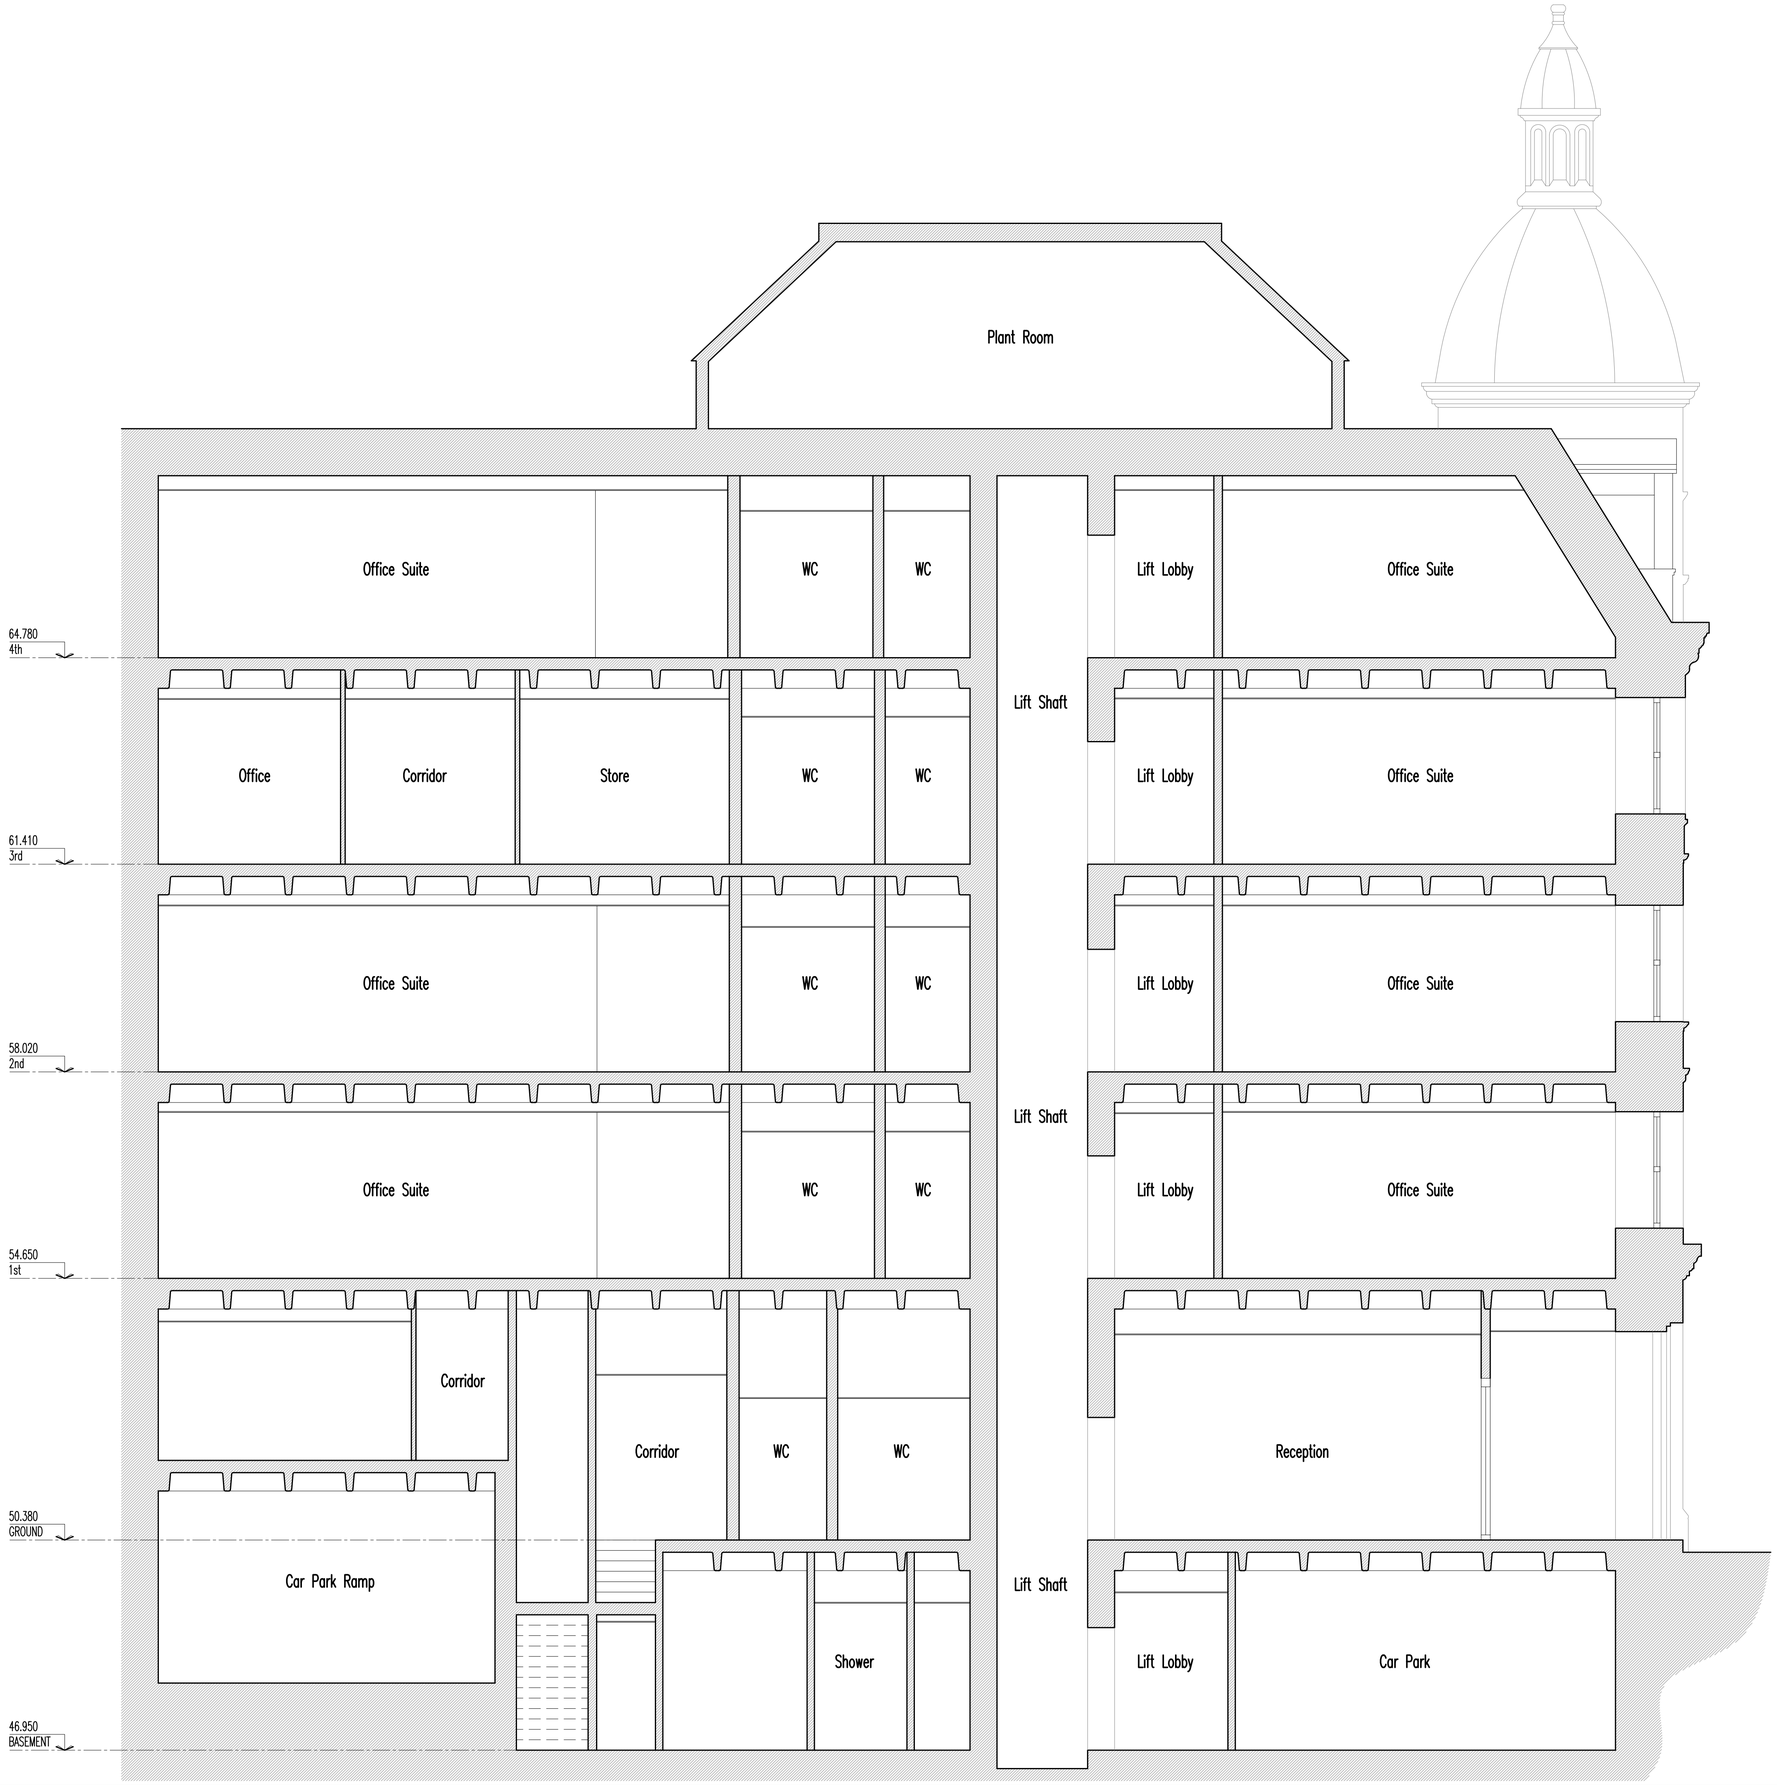

Rev	Description	Date	By

Status:
PLANNING

Client:
APAM

Contract:
60 SPRING GARDENS
MANCHESTER

Drawing:
EXISTING SECTION

Drawing No:	Revision:	Scales:
AS556-10		1:50@A1
Drawn:	Checked:	Date:
AB		APRIL '19

CUBE architecture and design
www.cubearchitecture.net
commercial house
clarence avenue
trafford park
m17 1qs
tel: 0161 848 5893

DO NOT scale from this drawing.