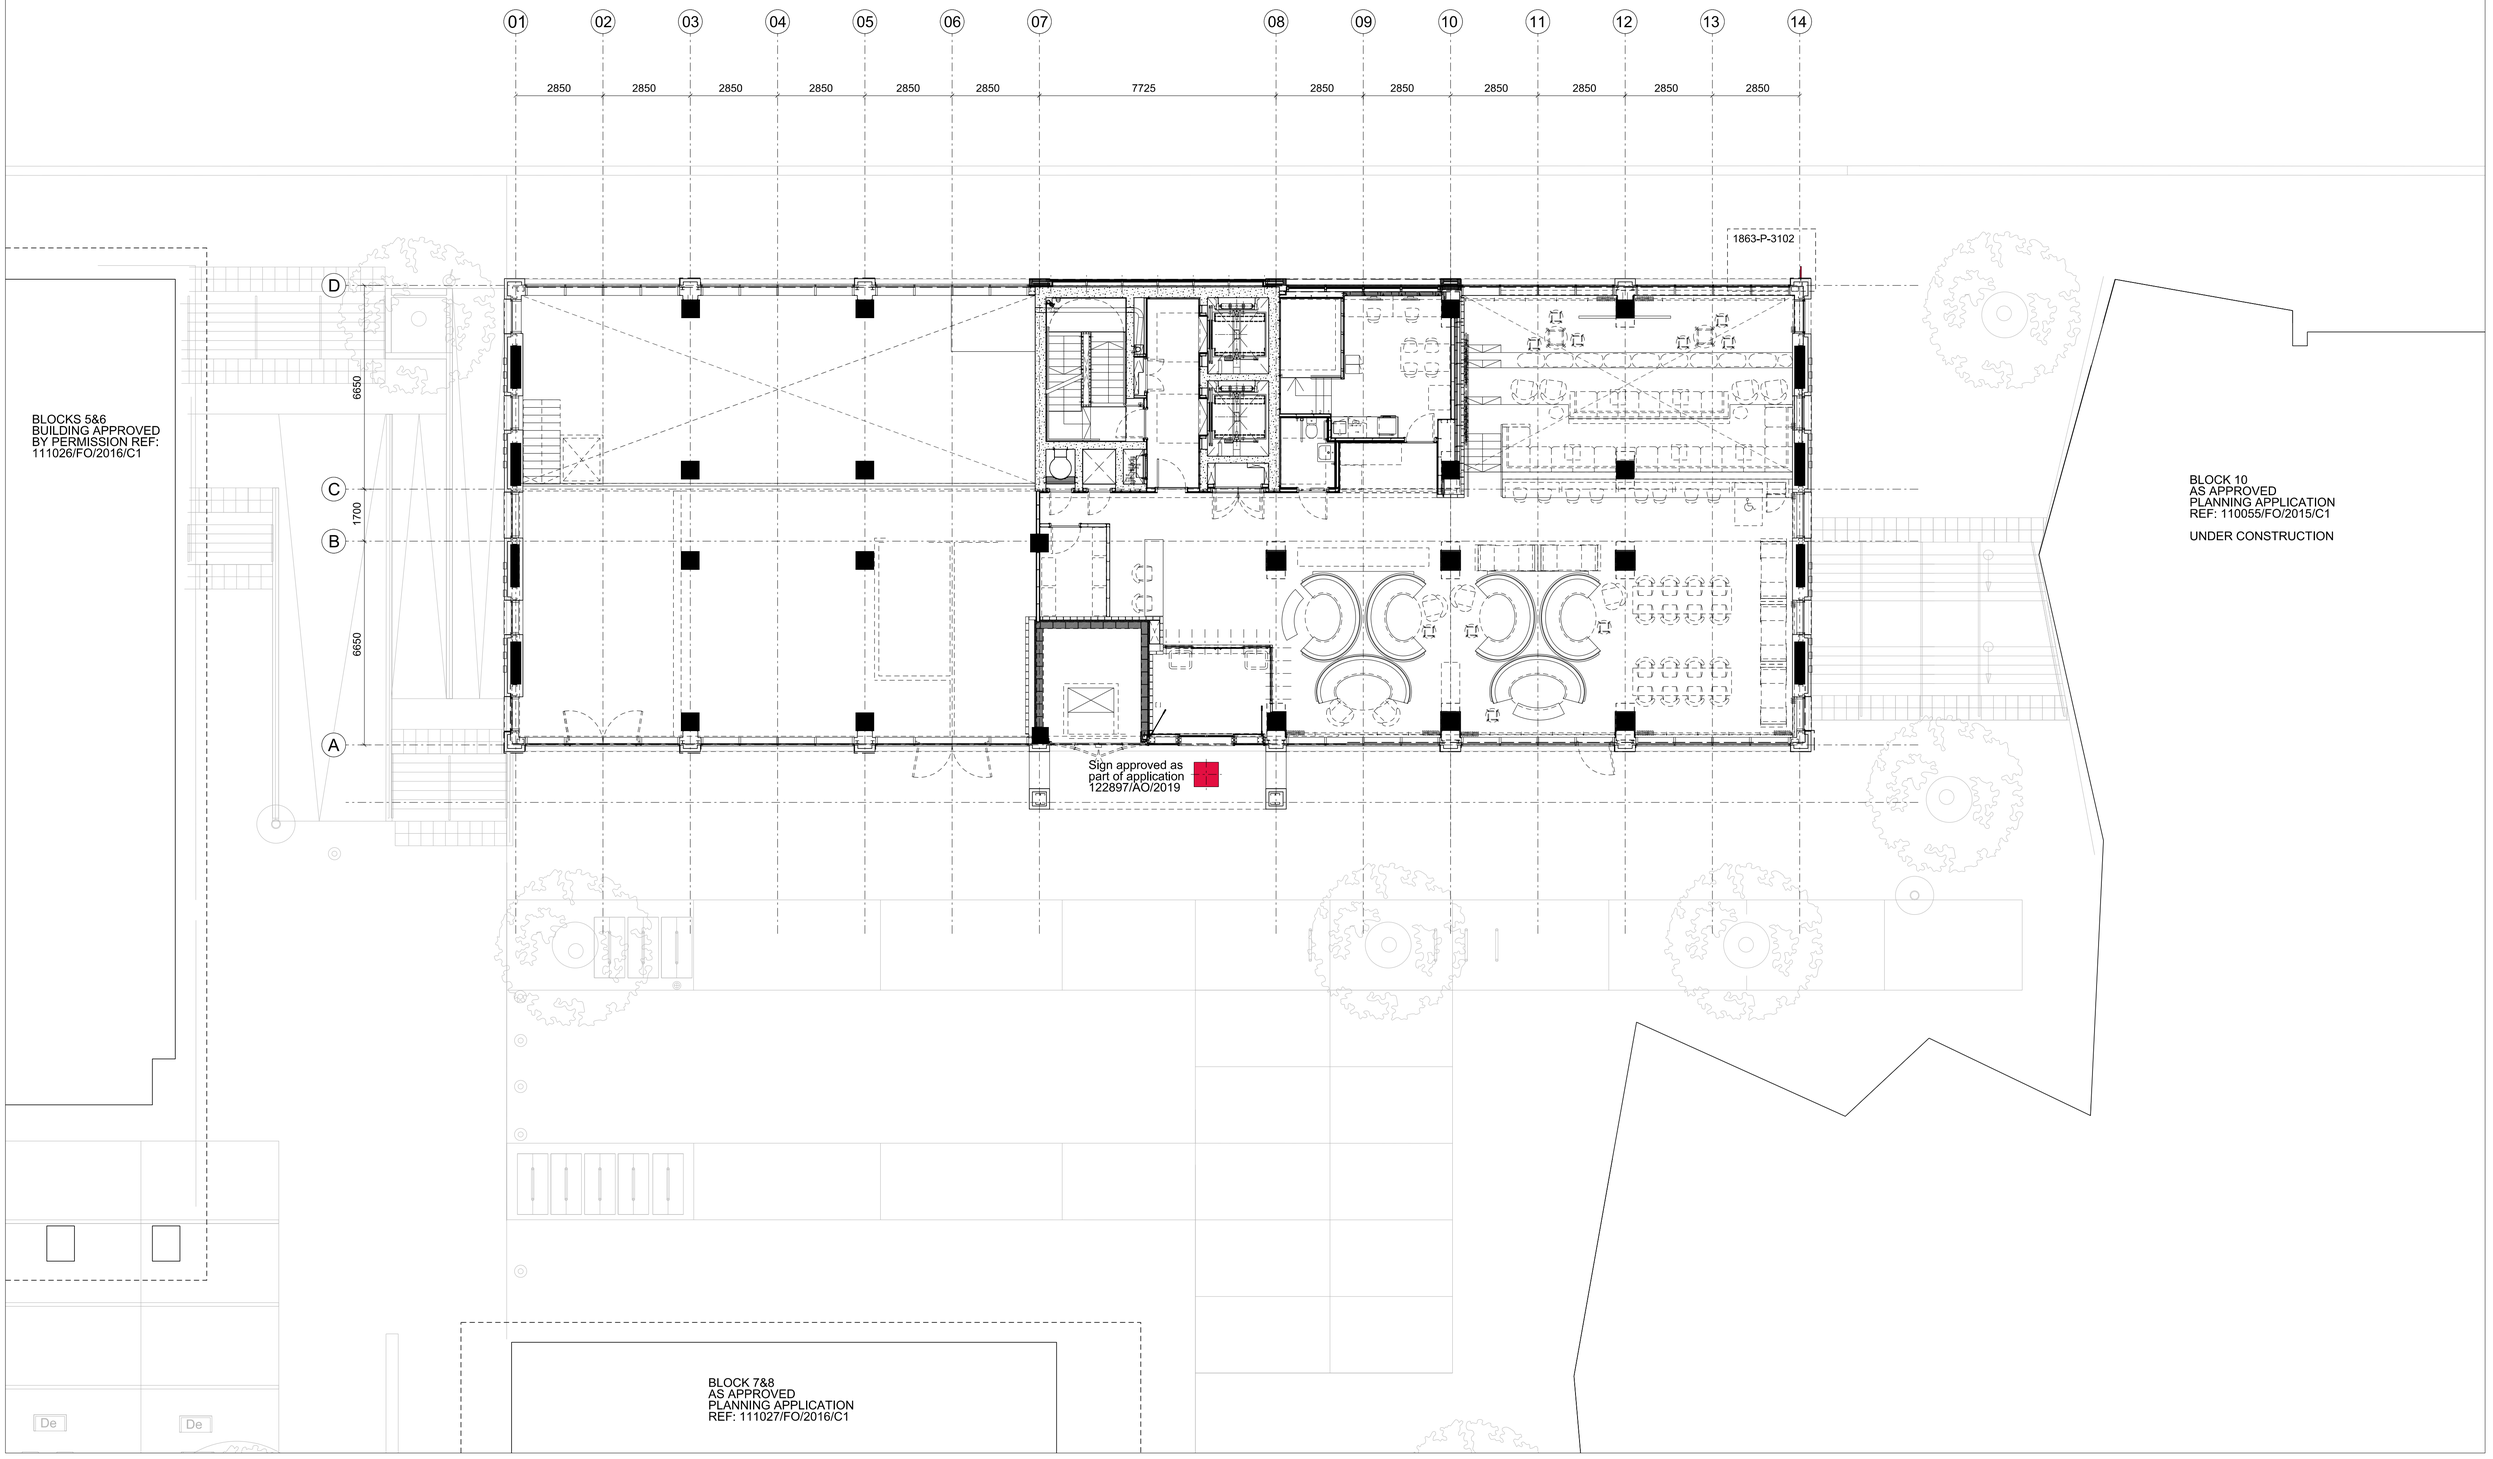

Rev	Date	Amendment
-	-	-

FeildenCleggBradleyStudios LLP

Bath Brewery
Toll Bridge Road
Bath BA1 7DE

t 01225 852545
f 01225 852528
e bath@fcbstudios.com

Amendment	Date

CIRCLE SQUARE - PLOT 9
MANCHESTER

GROUND FLOOR
SIGNAGE SETTING OUT

Job/Drawing No 1863/P/2002
Amendment -

Scale 1:100 (1:200 @ A3)
Date FEB 19
Drawn

Do not scale

All dimensions to be checked on site

Original printed at A1