19SG_01_001 | 0

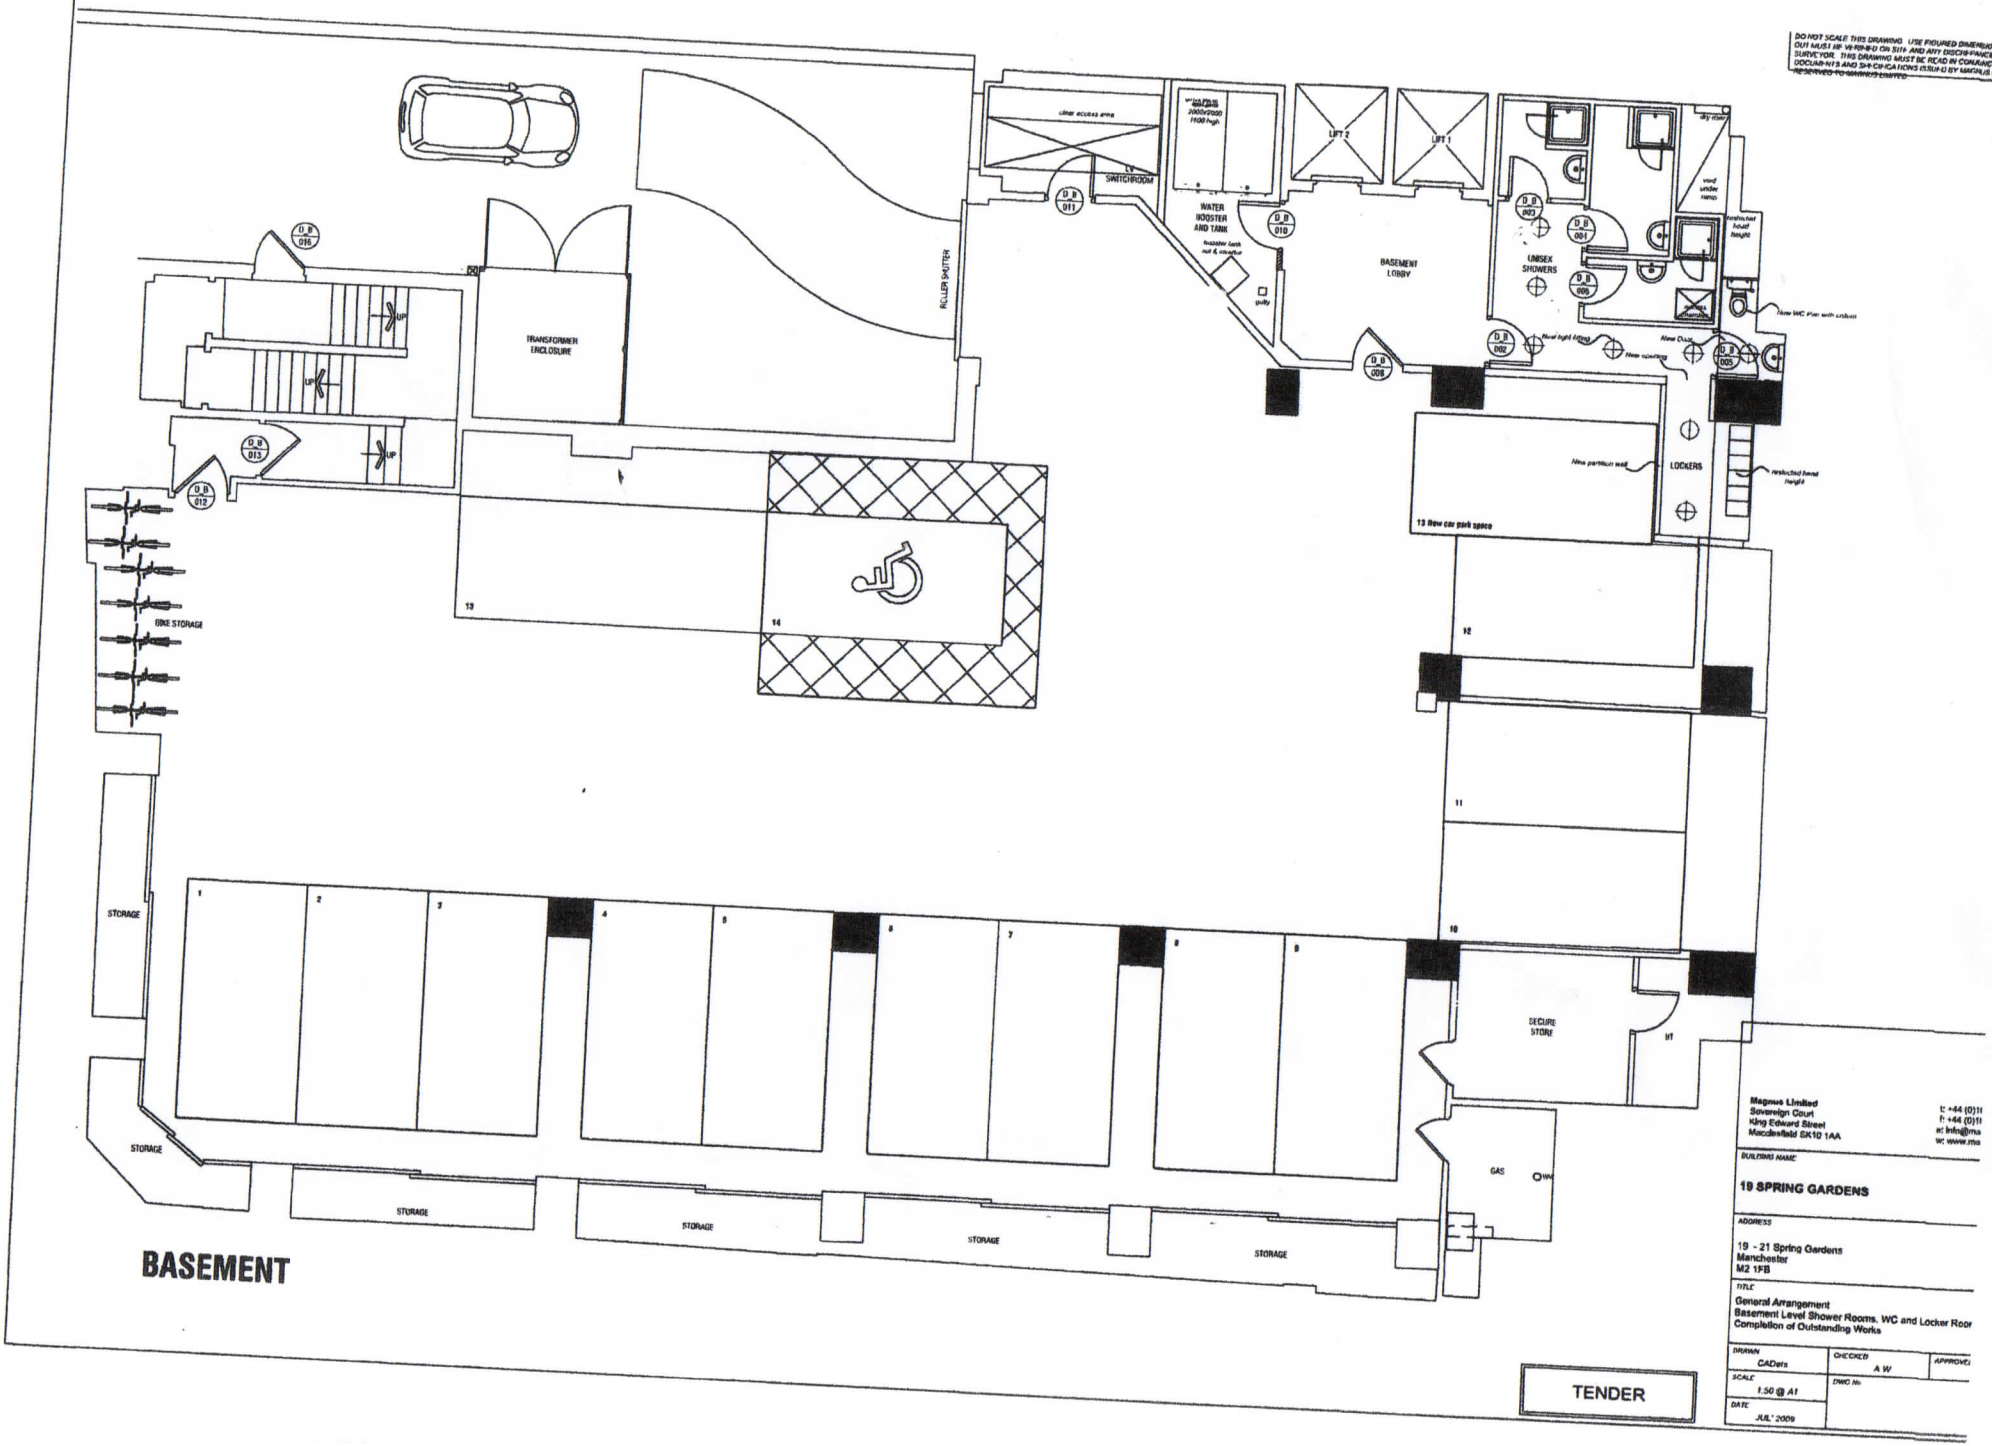
DO NOT SCALE THIS DRAWING. USE FIGURED DIMENSIONS ONLY
SURVEYOR. THIS DRAWING MUST BE READ IN CONJUNCTION WITH
SWITCHROOM
WATER BOOSTER AND TANK
BASEMENT LOBBY
UNISEX SHOWERS
LIFT 2
LIFT 1
TRANSFORMER ENCLOSURE
ROLLER SHUTTER
LOCKERS
13 New car park space
BIKE STORAGE
STORAGE
SECURE STORE
GAS
BASEMENT
TENDER
Magnus Limited
Sovereign Court
King Edward Street
Macclesfield SK10 1AA
BUILDING NAME
19 SPRING GARDENS
ADDRESS
19 - 21 Spring Gardens
Manchester
M2 1FB
TITLE
General Arrangement
Basement Level Shower Rooms, WC and Locker Room
Completion of Outstanding Works
DRAWN
CADets
CHECKED
A W
APPROVED
SCALE
1:50 @ A1
DWG No
DATE
JUL' 2009